

GENERAL NOTES

- OWNER/ DEVELOPER:
TOWN OF VIENNA
DEPARTMENT OF PUBLIC WORKS
127 CENTER STREET, SOUTH
VIENNA, VA 22180
1. THE EXISTING UNDERGROUND UTILITIES SHOWN HEREON ARE BASED UPON AVAILABLE INFORMATION. IF DURING CONSTRUCTION OPERATIONS THE CONTRACTOR SHOULD ENCOUNTER UTILITIES OTHER THAN THOSE SHOWN ON THE PLANS, THEY SHOULD IMMEDIATELY NOTIFY THE ENGINEER AND TAKE NECESSARY AND PROPER STEPS TO PROTECT THE UTILITY AND ASSURE THE CONTINUANCE OF SERVICE. THE ENGINEER DOES NOT CERTIFY TO THE LOCATION OR EXISTENCE OF ANY UNDERGROUND UTILITY SHOWN ON THIS PLAN. THE CONTRACTOR SHALL CONTACT "MISS UTILITY" AT 811 PRIOR TO COMMENCEMENT OF ANY EXCAVATION.
2. TOPOGRAPHIC INFORMATION SHOWN HEREON IS BASED ON THE FIELD RUN SURVEY PERFORMED BY URBAN, LTD IN OCT. 2021. HORIZONTAL DATUM IS NAD1983 AND VERTICAL DATUM IS NAVD1988.
3. SUBSURFACE UTILITIES SHOWN PER MISS UTILITY MARK OUT FIELD LOCATION.
4. NO TITLE REPORT FURNISHED.
5. CLEARING AND GRADING SHALL BE IN ACCORDANCE WITH THE GRADING AND EROSION CONTROL PLANS AND STANDARDS SET FORTH BY THE VIRGINIA EROSION AND SEDIMENTATION CONTROL HANDBOOK. ALL LAND ON OR OFF-SITE WHICH IS DISTURBED BY THIS IMPROVEMENT AND WHICH IS NOT BEING BUILT UPON OR SURFACED SHALL BE ADEQUATELY STABILIZED TO CONTROL EROSION AND SEDIMENTATION.
6. THE CONTRACTOR SHALL PROVIDE ADEQUATE MEANS OF CLEANING TRUCKS AND/OR OTHER EQUIPMENT PRIOR TO ENTERING THE TOWN STREETS. IT IS THE CONTRACTOR'S RESPONSIBILITY TO CLEAN STREETS, ALLAY DUST AND TO TAKE WHATEVER MEASURES NECESSARY TO INSURE THAT THE ROAD IS MAINTAINED IN A CLEAN, MUD AND DUST FREE CONDITION AT ALL TIMES. SEE SILTATION AND EROSION CONTROL PLANS/NARRATIVE FOR ADDITIONAL INFORMATION.
7. THE CONTRACTOR SHALL PROTECT AND ADJUST, AS REQUIRED, ALL EXISTING MANHOLES AND VALVES WITHIN THE LIMITS OF DISTURBANCE. THE CONTRACTOR SHALL BE RESPONSIBLE FOR ANY DAMAGE THAT MAY OCCUR BY HIS FAILURE TO PROPERLY PROTECT THE EXISTING MANHOLES AND VALVES.
8. IF APPLICABLE, ANY UTILITIES AND UTILITY POLES TO BE BRACED DUE TO THIS IMPROVEMENT SHALL BE DONE AT THE EXPENSE OF THE CONTRACTOR PURSUANT TO THE TOWN'S PAY ITEM SCHEDULE. THE CONTRACTOR IS RESPONSIBLE FOR COORDINATING AND SCHEDULING ALL UTILITY WORK REQUIRED. THE TOWN WILL COORDINATE WITH DOMINION VIRGINIA POWER IN REGARDS TO RELOCATING ANY POLES DUE TO THIS IMPROVEMENT.
9. ALL STORM SEWER STRUCTURES AND PIPING WITHIN THE AREA OF CONSTRUCTION SHALL BE CLEANED OUT FOLLOWING THE COMPLETION OF CONSTRUCTION.
10. ANY DAMAGE TO EXISTING STREETS, PUBLIC UTILITIES OR PRIVATE UTILITIES, INCLUDING BUT NOT LIMITED TO, VALVE BOXES, WATER METER UDS, FRAMES OR CROCKS AND WATER LATERALS, DUE TO THIS IMPROVEMENT SHALL BE THE RESPONSIBILITY OF THE CONTRACTOR.
11. ALL CONSTRUCTION DUE TO THIS IMPROVEMENT IS TO BE PERFORMED IN ACCORDANCE WITH THE STANDARDS SET FORTH BY THE STATE OF VIRGINIA AND THE TOWN OF VIENNA.
12. THE CONTRACTOR SHALL BE RESPONSIBLE FOR NOTIFYING THE TOWN AND THE ENGINEER/SURVEYOR OF ANY CHANGES OR CONDITIONS ATTACHED TO PERMITS OBTAINED FROM TOWN OF VIENNA, OR ANY OTHER AUTHORITY ISSUING PERMITS.
13. A SMOOTH GRADE SHALL BE MAINTAINED FROM CENTERLINE TO THE CURB AND GUTTER TO PRECLUDE THE FORMING OF FALSE GUTTERS AND/OR PONDING OF WATER ON ANY ROAD OR PARKING AREA.
14. PLANS MAY NOT INCLUDE MINOR SITE FEATURES SUCH AS MAILBOXES, PRIVATE LIGHTING FIXTURES, SIGNS, ETC. IT IS THE RESPONSIBILITY OF THE CONTRACTOR TO PERFORM A PRE-CONSTRUCTION SURVEY OF THE PROPOSED STREETS TO LOCATE THESE PRIVATE FEATURES AND RELOCATE THEM AS NECESSARY.
15. THE CONTRACTOR SHALL INSPECT ALL EXISTING UTILITIES FOR NECESSARY REPAIRS PRIOR TO INITIATION OF CONSTRUCTION ACTIVITIES. IF ANY SUCH UTILITY REPAIRS ARE REQUIRED, THE CONTRACTOR WILL COORDINATE THESE REPAIRS WITH THE TOWN. THE CONTRACTOR SHALL BE RESPONSIBLE FOR ANY DAMAGE TO EXISTING OR PROPOSED UTILITIES THAT OCCURS DURING CONSTRUCTION ACTIVITIES. DAMAGED UTILITIES SHALL BE REPAIRED IN A TIMELY FASHION TO LIMIT THE INTERRUPTION OF SERVICE TO THE AFFECTED RESIDENTS.
16. THE CONTRACTOR SHALL NOTIFY THE TOWN AND ENGINEER OF ANY DISCREPANCIES BETWEEN EXISTING FIELD CONDITIONS AND THOSE SHOWN ON THE CONTRACT DOCUMENTS THAT IMPACT PROPOSED CONSTRUCTION ACTIVITIES.
17. ALL CONCRETE AND PAVEMENT DEMOLITION/REMOVAL SHALL EMPLOY SAW CUT JOINTS.
18. ROOT PRUNING SHALL BE TO THE DEPTH OF EXCAVATION, OR 24 INCHES, WHICHEVER IS LESS. A TRENCHER OR VIBRATORY PLOW SHALL BE USED TO PRUNE ALL ROOTS. ROOTS OVER ONE AND ONE-HALF INCHES (1.5") IN DIAMETER SHALL BE CLEANLY CUT BY HAND.
19. A ROOT BIOSTIMULANT SHALL BE APPLIED IN ACCORDANCE WITH THE MANUFACTURER'S RECOMMENDATIONS TO ALL TREES THAT ARE ROOT PRUNED.
20. CONCRETE PIPE TO BE CLASS III UNLESS OTHERWISE SPECIFIED.
21. SIGHT DISTANCE TO BE MAINTAINED BY CONTRACTOR DURING CONSTRUCTION.
22. THE CONTRACTOR SHALL PROVIDE A SMOOTH GRADE FROM THE LIMITS OF DISTURBANCE TO THE BACK OF SIDEWALK.
23. VDOT STD. IS-1, INLET SHAPING, TO BE UTILIZED ON ALL PROPOSED OR MODIFIED EXISTING STORM STRUCTURES.
24. AIR QUALITY PERMIT NOT REQUIRED PER STATE AIR POLLUTION CONTROL BOARD REGULATION ACOR VII, SECTION 2.706 (G)(2)(1).
25. ALL FINISHED GRADING, SEEDING, SODDING OR PAVING SHALL BE DONE IN SUCH A MANNER TO PRECLUDE THE PONDING OF WATER ON THE SITE.
26. THE CONTRACTOR SHALL INSURE THAT ALL CONSTRUCTION CONFORMS WITH CURRENT FEDERAL, STATE AND LOCAL LAWS AND REGULATIONS, INCLUDING FEDERAL REGULATIONS CONTAINED WITHIN "THE AMERICANS WITH DISABILITIES ACT," ENACTED ON JULY 26, 1990 (AKA "ADA").
27. ALL EARTHWORK OPERATIONS SHALL CONFORM TO THE GEOTECHNICAL NOTES AND DETAILS IF PROVIDED.
28. PRIOR TO ANY LAND DISTURBANCE ACTIVITY WITHIN THE AREA OF WASHINGTON GAS, AND F.C.W.A. MAJOR TRANSMISSION LINES, THE CONTRACTOR MUST NOTIFY THESE UTILITY COMPANIES IN ADVANCE TO ASSURE THEY CAN INSPECT AND APPROVE THE CONSTRUCTION ACTIVITY.

29. NO VISIBLE EVIDENCE OF ANY PLACE OF BURIAL OR HISTORIC SITE WAS ENCOUNTERED ON THE PROPERTY BY THIS FIRM. IF ANY GRAVE YARD OR HISTORIC SITE IS ENCOUNTERED DURING CONSTRUCTION THE CONTRACTOR SHALL CEASE WORK IN THE AREA IMMEDIATELY AND NOTIFY THE OWNER AND ENGINEER.
30. ALL CONSTRUCTION INVOLVING PROBLEM SOIL MUST BE PERFORMED UNDER THE FULL-TIME INSPECTION OF THE GEOTECHNICAL ENGINEER.
31. THE GEOTECHNICAL ENGINEER SHALL FURNISH A WRITTEN OPINION TO THE TOWN AS TO WHETHER OR NOT WORK HAS BEEN PERFORMED IN ACCORDANCE WITH THE APPROVED PLANS PRIOR TO THE ISSUANCE OF ANY OCCUPANCY OR USE PERMIT.
32. ALL CLEARING, GRADING AND ACTUAL CONSTRUCTION ACTIVITY SHALL BE LIMITED TO BETWEEN THE HOURS OF 7:00 A.M. AND 6:00 P.M., MONDAY THROUGH FRIDAY, AND BETWEEN 8:00 A.M. AND 6:00 P.M. SATURDAY. CONSTRUCTION ACTIVITY ON SUNDAY SHALL BE PROHIBITED. CONTRACTOR SHALL CONFIRM HOURS WITH TOWN OF VIENNA PRIOR TO CONSTRUCTION.

TOWN OF VIENNA NOTES


1. NOTIFY THE TOWN OF VIENNA DEPARTMENT OF PUBLIC WORKS AT 703-255-6380 WHEN WORK IS TO BE STARTED.
2. ALL CONTRACTOR GENERATED DEBRIS MUST BE HAULED AWAY BY THE CONTRACTOR OR OWNER.
3. ALL RUNOFF MUST SHEET FLOW ACROSS PROPERTY LINES UNLESS APPROVED OTHERWISE BY THE DIRECTOR OF PUBLIC WORKS.
4. ALL PRIVATE STORM DRAINS (I.E. ROOF DRAINS, SUMP PUMP ETC.) MUST DAYLIGHT AT A MINIMUM OF 10 FEET FROM A PROPERTY LINE.
5. PRIOR TO THE REMOVAL OF ANY TREES, THE APPLICANT OR THEIR REPRESENTATIVE SHALL CONTACT THE TOWN OF VIENNA ARBORIST AT 703-255-6360 TO COORDINATE HAVING THE TOWN ARBORIST ONSITE DURING ALL TREE REMOVAL.
6. TREE PROTECTION FOR ANY TREE, AS SHOWN ON PLAN, MUST BE INSTALLED PRIOR TO ANY SITE WORK.

ROAD CONSTRUCTION NOTES

1. ALL CONSTRUCTION SHALL CONFORM TO CURRENT TOWN OF VIENNA AND VDOT STANDARDS AND SPECIFICATIONS.
2. THE LOCATIONS OF EXISTING UTILITIES ON THESE DRAWINGS ARE GENERALLY APPROXIMATE. IT IS THE CONTRACTOR WHO IS RESPONSIBLE TO ENSURE THE EXACT HORIZONTAL AND VERTICAL LOCATION OF ALL UTILITIES IN THE AREA OF CONSTRUCTION PRIOR TO COMMENCING WORK. THE CONTRACTOR SHALL NOTIFY THE OWNER AND URBAN ENGINEERING & ASSOC. OF ANY POTENTIAL CONFLICTS PRIOR TO COMMENCING CONSTRUCTION.
3. THE CONTRACTOR SHALL CAREFULLY EXAMINE THE SITE AND MAKE ALL INSPECTIONS NECESSARY IN ORDER TO DETERMINE THE FULL EXTENT OF WORK REQUIRED TO MAKE THE COMPLETED WORK CONFORM TO THE DRAWINGS AND SPECIFICATIONS.
4. WHERE CONFLICTS REQUIRE RELOCATION OF EXISTING UTILITIES (E.G. AT&T, MCI, C&P, VEPKO, MEDIA GENERAL) UTILITY COMPANIES SHALL BE NOTIFIED.
5. ALL EXISTING SIGNS, FENCES, ETC. DISTURBED BY THIS CONSTRUCTION SHALL BE RELOCATED BY THE CONTRACTOR AS NECESSARY PER TOWN OF VIENNA REQUIREMENTS.
6. ALL EXISTING TOWN OF VIENNA TRAFFIC CONTROL EQUIPMENT WILL BE RELOCATED BY THE CONTRACTOR AS NECESSARY PER VDOT REQUIREMENTS.
7. THE CONTRACTOR IS RESPONSIBLE FOR ANY DAMAGE TO EXISTING ROADS AND UTILITIES WHICH OCCUR AS A RESULT OF PROJECT CONSTRUCTION WITHIN OR CONTIGUOUS TO THE SITE.
8. ANY EXISTING C&G AND PAVEMENT TO REMAIN THAT IS DAMAGED DURING CONSTRUCTION SHALL BE REPLACED/REPAIRED TO TOWN OF VIENNA SATISFACTION. C&G TO BE SAW CUT, OTHERWISE REMOVE TO THE NEAREST JOINT.
9. THE CONTRACTOR SHALL CONTACT MISS UTILITY COMPANY REPRESENTATIVE, REVIEW TEST PIT DATA AND ANY OTHER OPERATIONS AVAILABLE TO ENSURE ALL EXISTING UTILITIES IN THE AREA OF CONSTRUCTION ARE SHOWN ON THE PLANS PRIOR TO CONSTRUCTION.
10. WHERE MANHOLES ARE TO BE PLACED IN THE ROAD R/W, THE TOPS SHALL BE OFFSET TO ASSURE THAT THEY AREA POSITIONED TO MINIMIZE IMPACT TO VEHICULAR WHEEL PATHS.
11. THE APPROVAL OF THESE PLANS SHALL IN NO WAY RELIEVE THE OWNER OF COMPLYING WITH OTHER APPLICABLE LOCAL, STATE, AND FEDERAL REQUIREMENTS.
12. ALL FILL MATERIAL REQUIRED TO RAISE GRADES AND UNDER SLABS, WHICH MAY CONSIST OF APPROVED ONSITE SOILS AND/OR OFFSITE BORROW MATERIAL, SHALL BE FREE OF ALL DEBRIS, ORGANIC MATERIAL, AND CLUMPS AND SHALL BE ADJUSTED TO THE PROPER MOISTURE CONTENT BEFORE BEING COMPACTED IN 8" MAXIMUM LAYERS. EACH LAYER TO BE COMPACTED TO 95% DENSITY MODIFIED PROCTOR PER ASTM D1557. BASE AND SUBBASE MATERIAL SHALL BE COMPACTED TO THE REQUIREMENTS OF SECTIONS 308.03, 309.04, AND 309.05 OF VDOT SPECIFICATIONS. SUBGRADE COMPACTION SHALL BE IN ACCORDANCE WITH SECTION 305.03.

13. STANDARD UD-2, UD-3, & UD-4 TO BE UTILIZED IN CONSTRUCTION WITH STANDARD PIPE UNDER DRAIN. UD-2, UD-3, & UD-4 TO BE INSTALLED IN ACCORDANCE WITH VDOT SECTION 108.02, 108.03, AND 108.05.
14. STANDARD GUARDRAILS AND/OR HANDRAILS SHALL BE INSTALLED AT HAZARDOUS LOCATIONS AS DESIGNATED DURING FIELD REVIEW BY THE TOWN OF VIENNA INSPECTOR.
15. THE CONTRACTOR IS RESPONSIBLE FOR ALL TRAFFIC CONTROL. IF REQUIRED, THE DEVELOPER SHALL SUBMIT A SIGNING, STRIPING AND/OR SIGNALIZATION PLAN TO THE VDOT LAND DEVELOPMENT SECTION A MINIMUM OF 30 DAYS PRIOR TO PERMIT APPLICATION. THE DEVELOPER SHALL NOT COMMENCE CONSTRUCTION OF ANY PAVEMENT COURSE WITHOUT AN APPROVED STRIPING PLAN.
16. A 4" (MIN.) LAYER OF STONE IS REQUIRED BENEATH CURB AND GUTTER.
17. ADDITIONAL DITCH LININGS OR SILTATION AND EROSION CONTROL MEASURES SHALL BE PROVIDED, AS DETERMINED NECESSARY BY THE TOWN DURING FIELD REVIEW. ALL COSTS SHALL BE ASSUMED BY THE CONTRACTOR.
18. OVERLAY OF EXISTING PAVEMENT SHALL BE MINIMUM OF 1.25" DEPTH, ANY COSTS ASSOCIATED WITH PAVEMENT OVERLAY, OR THE MILLING OF EXISTING PAVEMENT TO OBTAIN REQUIRED DEPTH, SHALL BE ASSUMED BY THE CONTRACTOR.

TOWN OF VIENNA
DEPARTMENT OF PUBLIC WORKS
FAIRFAX COUNTY, VIRGINIA
GLYNDON STREET, N.E.
ROADWAY AND DRAINAGE
IMPROVEMENT PLAN
100% DESIGN CONSTRUCTION DRAWINGS

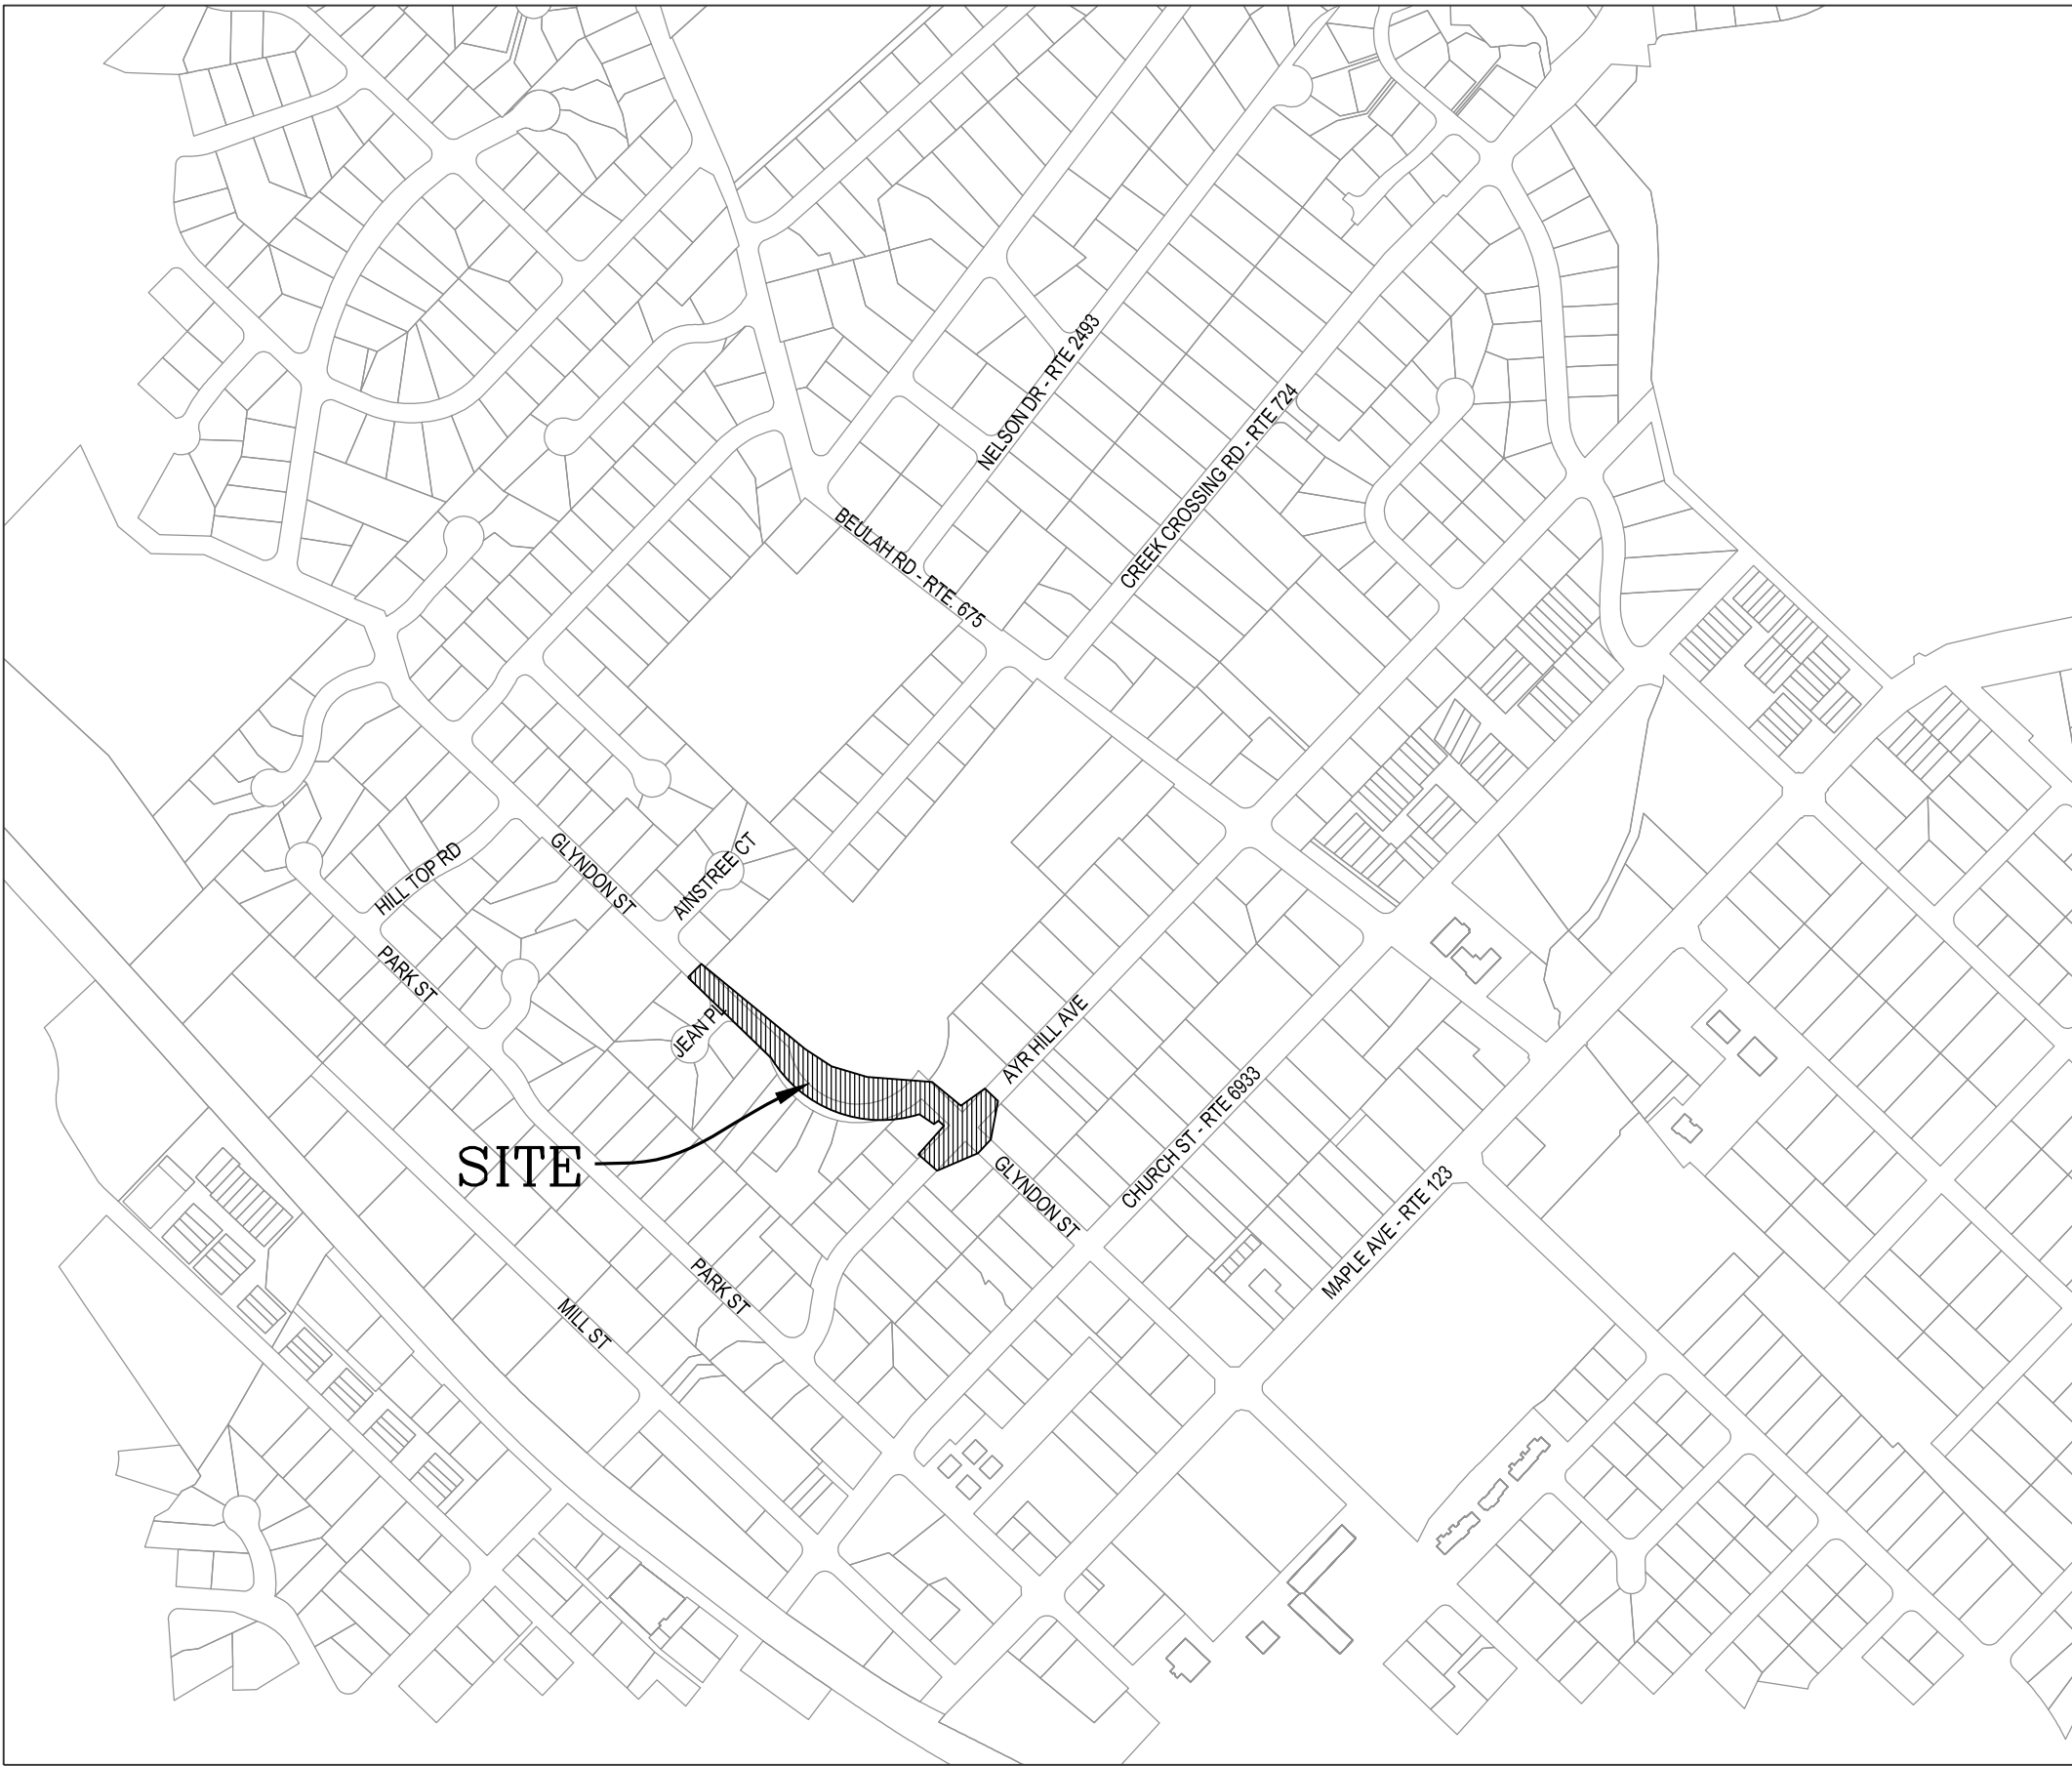

VICINITY MAP
SCALE : 1"= 500'

OWNER/DEVELOPER:



TOWN OF VIENNA
DEPARTMENT OF PUBLIC WORKS
127 CENTER ST. S.
VIENNA, VA 22108

SURVEY NOTES

TOPOGRAPHICAL SURVEY PERFORMED BY FIELD RUN BY URBAN, LTD.

VERTICAL
NOTE: ELEVATIONS SHOWN HEREON ARE BASED ON STATIC GPS OBSERVATIONS AS PROCESSED BY THE NATIONAL GEODETIC SURVEY, ONLINE POSITIONING USER SERVICE (OPUS), AND ARE REFERENCED TO NORTH AMERICAN VERTICAL DATUM (NAVD) OF 1988.

HORIZONTAL
NOTE: BEARINGS AND COORDINATES SHOWN HEREON ARE BASED ON STATIC GPS OBSERVATIONS AS PROCESSED BY THE NATIONAL GEODETIC SURVEY, ONLINE POSITIONING USER SERVICE (OPUS), AND ARE REFERENCED TO VIRGINIA STATE GRID NORTH ZONE NAD 83 – US SURVEY FOOT.

UTILITIES
UNDERGROUND UTILITIES WERE PAINTED BY UTILITIES SEARCH, INC. AND MAPPED INTO THE BASE BY URBAN, LTD.

SHEET INDEX

- COVER SHEET
- NOTES AND DETAILS
- NOTES AND DETAILS
- EXISTING CONDITIONS & DEMOLITION PLAN
- ROADWAY AND DRAINAGE IMPROVEMENTS PLAN
- DRAINAGE DIVIDES
- STORM SEWER PROFILES
- STORM SEWER PROFILES
- STORM SEWER PROFILES & COMPUTATIONS
- STORM SEWER COMPUTATIONS & DETAILS
- PAVEMENT PLAN & ROADWAY COMPUTATIONS
- EROSION & SEDIMENT CONTROL PH I & PH II
- EROSION & SEDIMENT CONTROL NARRATIVE & DETAILS
- BMP COMPUTATIONS AND DETAILS
- BMP PLAN AND DETAILS
- BMP NOTES & DETAILS AND LANDSCAPE PLAN

NOTICE REQUIRED

CONTRACTORS SHALL NOTIFY OPERATORS WHO MAINTAIN UNDERGROUND UTILITY LINES IN THE AREA OF PROPOSED EXCAVATION OR BLASTING AT LEAST TWO WORKING DAYS, BUT NOT MORE THAN TEN WORKING DAYS PRIOR TO COMMENCEMENT OF EXCAVATION OR DEMOLITION.

CONTACT "MISS UTILITY" AT
1-800-552-7001
FOR THESE UTILITIES


VIRGINIA ELECTRIC & POWER CO.	COLONIAL PIPELINE CO.
A.T.&T. CO.	FAIRFAX CO. WATER AUTHORITY
COLUMBIA GAS TRANSMISSION CO.	WASHINGTON GAS LIGHT CO.
FAIRFAX CO. SAN. SEWER DIV.	PRINCE WILLIAM ELEC. CO-OP.
TRANSCO GAS PIPELINE CO.	PLANTATION PIPELINE CO.
COLUMBIA GAS OF VIRGINIA	C & P TELEPHONE CO.
CONTINENTAL TELEPHONE OF VIRGINIA	

CONTACT THESE UTILITIES

TRI-COUNTY ELEC. CO-OP 1-777-2151	LOUDOUN WATER 571-291-7880
FALLS CHURCH WATER SER. 1-241-5078	FAIRFAX CITY WATER SER. 385-7916

EMERGENCY DIAL 911
POLICE – FIRE – RESCUE
777-1021 777-2222

COVER SHEET		C.I. N/A		DATE: AUG. 2018	
ROADWAY AND DRAINAGE IMPROVEMENT PLAN		SCALE: AS NOTED			
GLYNDON STREET, N.E.					
TOWN OF VIENNA					
FAIRFAX COUNTY, VIRGINIA					
SHEET 1 OF 15					
FILE No. PP-2156					

 COMMONWEALTH OF VIRGINIA	
	
C. RYAN CONNOR Lic. No. 039531 02/19/2025 PROFESSIONAL ENGINEER	

	
urban [™]	
Planners: Engineers - Landscape Architects - Land Surveyors	
Urban, Ltd. 7712 Little River Turnpike Amanford, Virginia 22003 Phone: 703.642.8281 Fax: 703.642.8281 www.urban-ltd.com	

PLAN DATE		No.		DATE		DESCRIPTION		REVISIONS	
02-21-2018	04-18-2018	4	02/19/25	100% PLAN					
08-13-2018	10-15-2018	3	10/18/24	95% REVISION					
10-15-2018	08-02-2024	2	08/02/24	95% PLAN					
08-02-2024	10-18-2024	2	06/25/24	95% DRAFT					
02-19-2025		1	10/09/18	REVISION PER TOWN OF VIENNA COMMENTS					

SCALE 1"= 100'





SOIL ID NUMBERS	SOIL SERIES NAME	FOUNDATION SUPPORT	SOIL DRAINAGE	EROSION POTENTIAL	PROBLEM CLASS	HYDROLOGIC SOIL GROUP
105B	WHEATON-GLENELG COMPLEX	GOOD	GOOD	HIGH	IVB	D
107B	WHATON-MEADOWVILLE COMPLEX	FAIR	MARGINAL	MEDIUM	IVB	D

DESCRIPTION


ROADWAY

FILE No.
PP-2156

FILE No.
PP-2156

 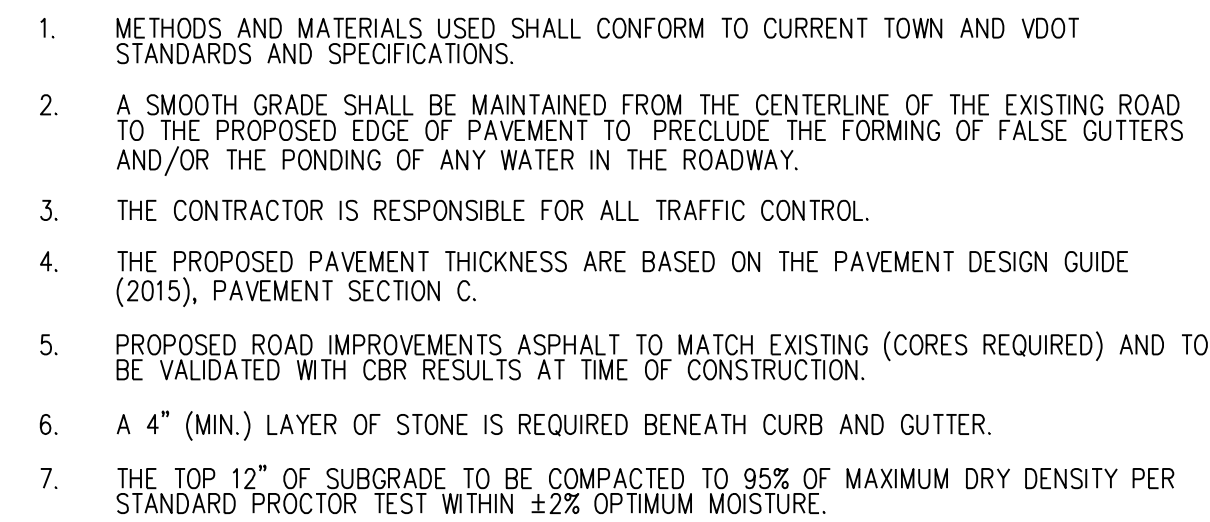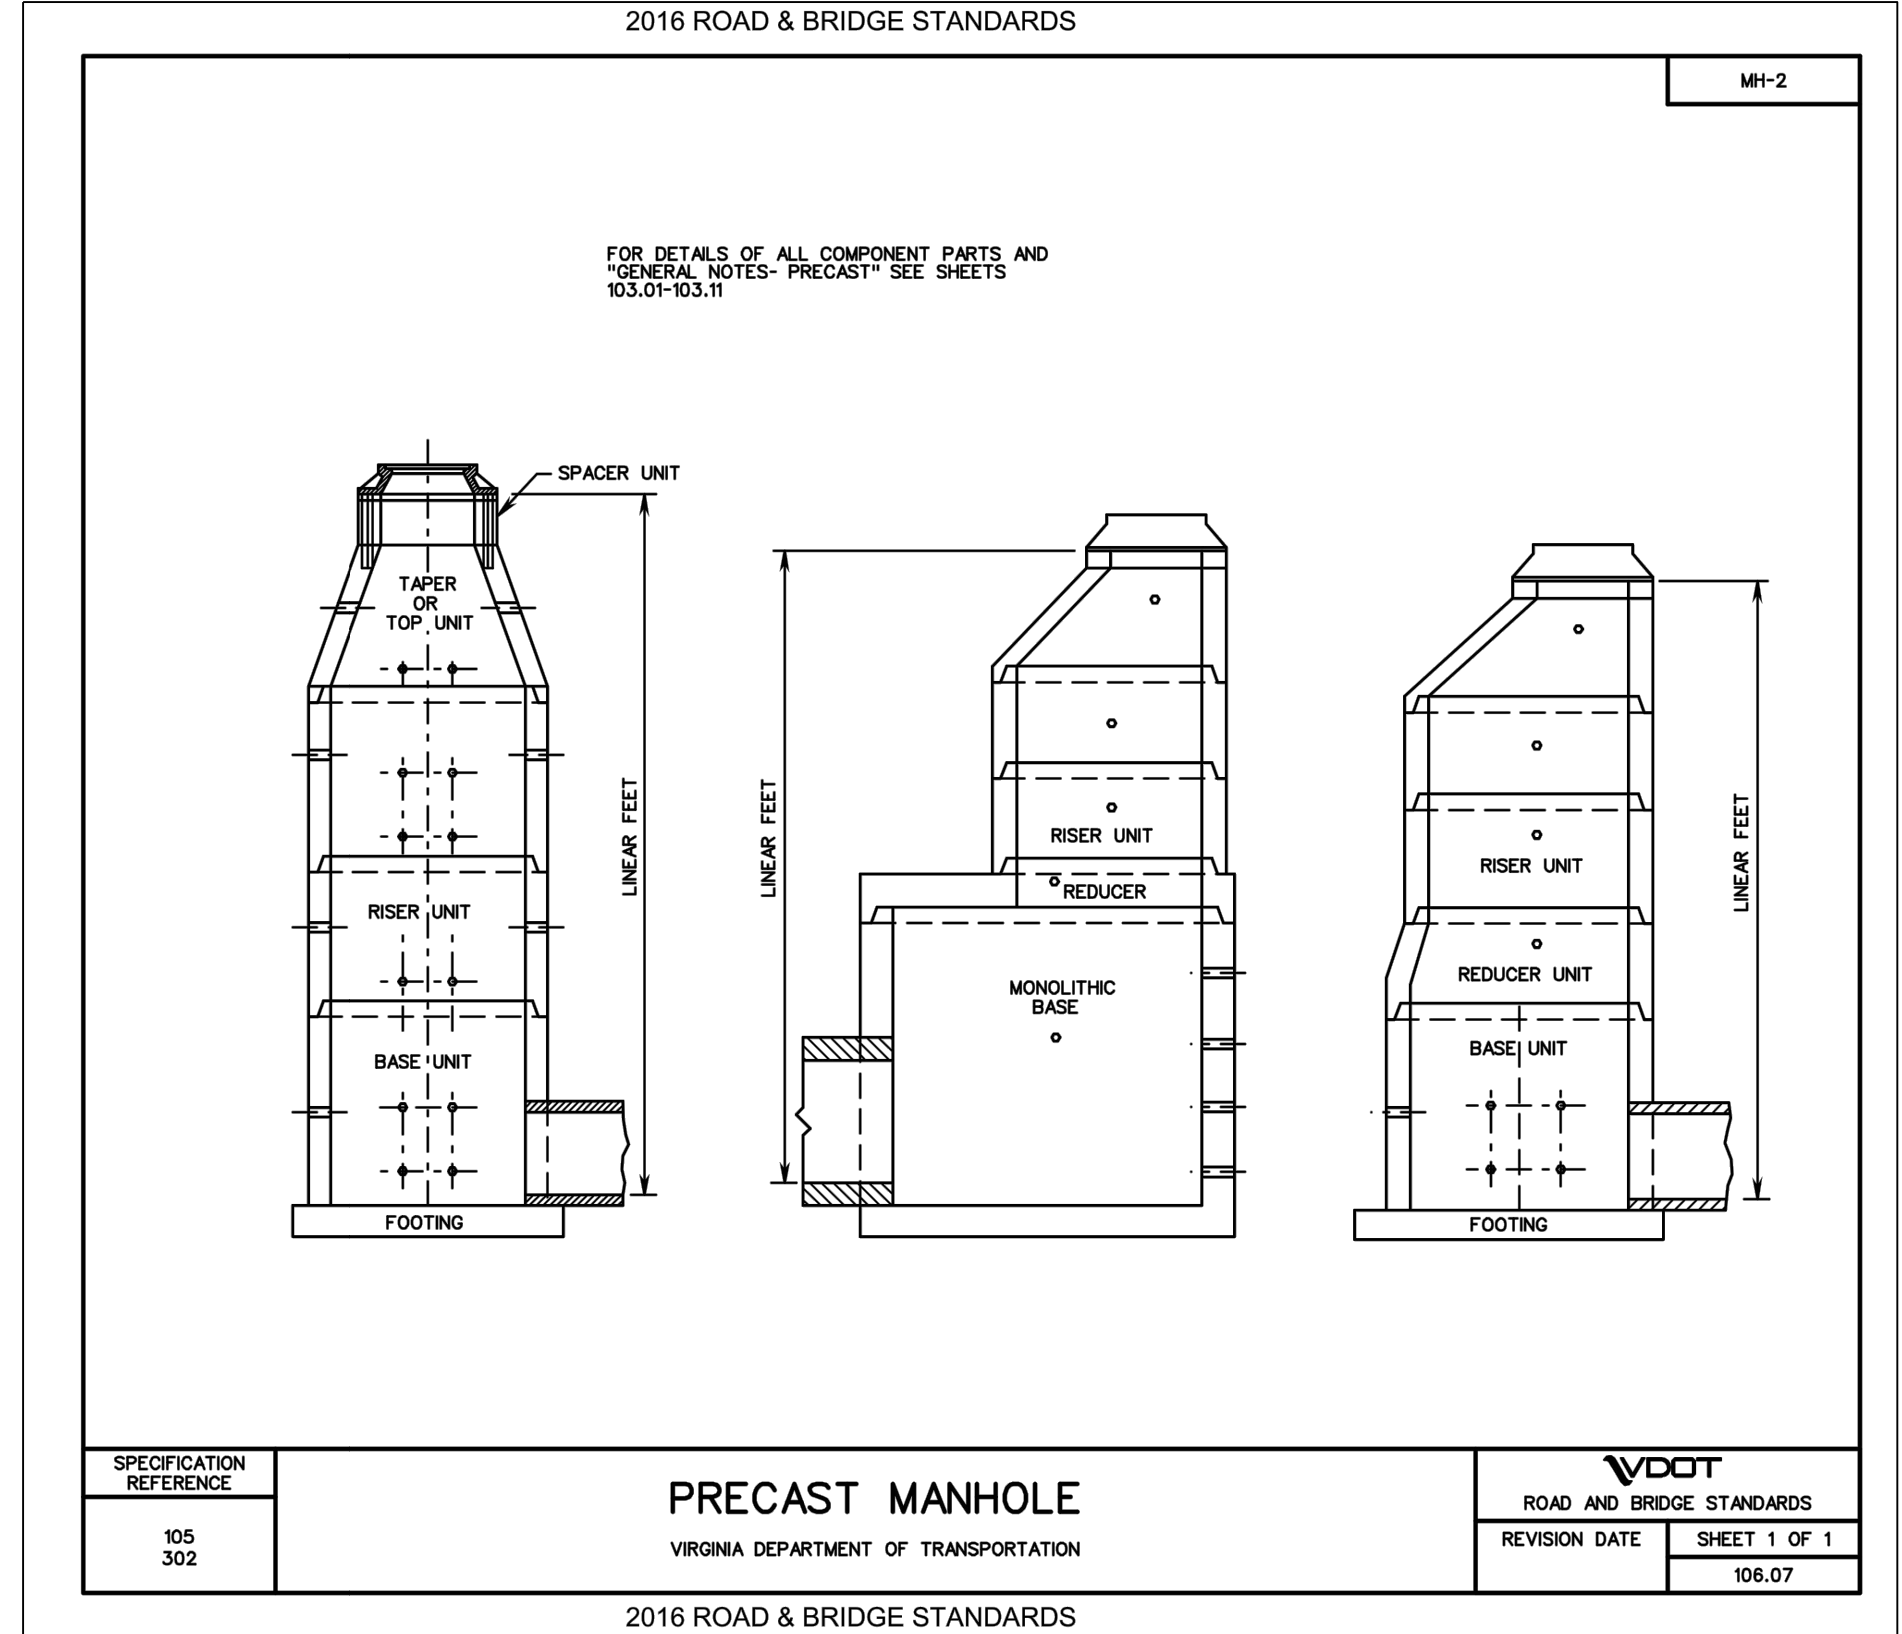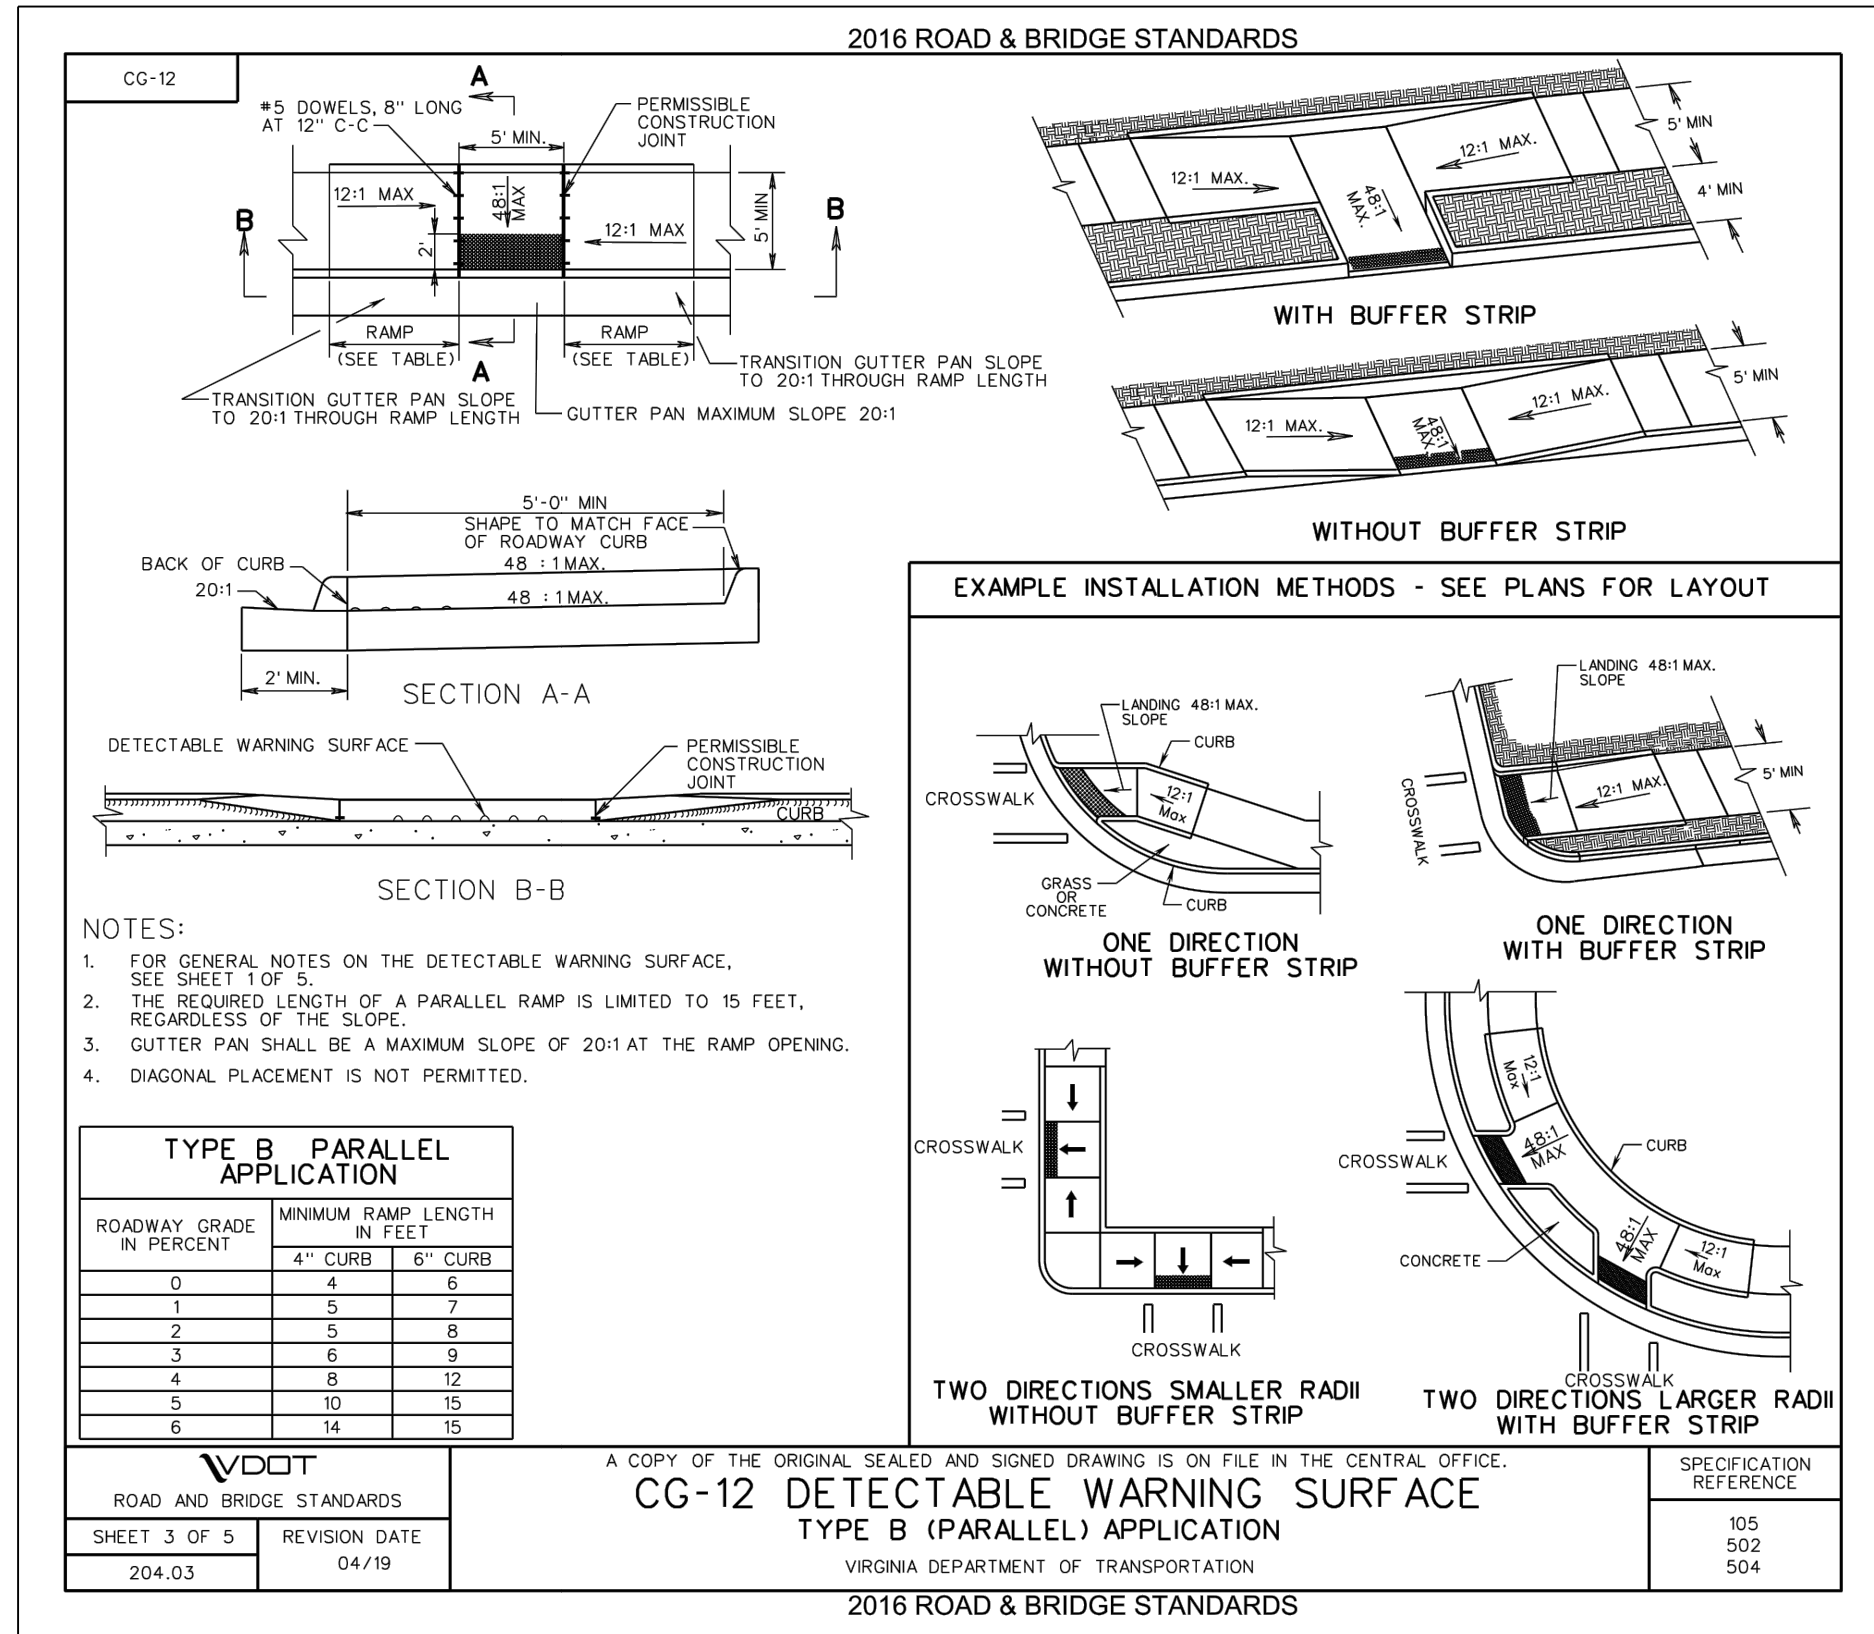

SHEET 3 OF 15	FILE No. PP-2156
------------------------	---------------------

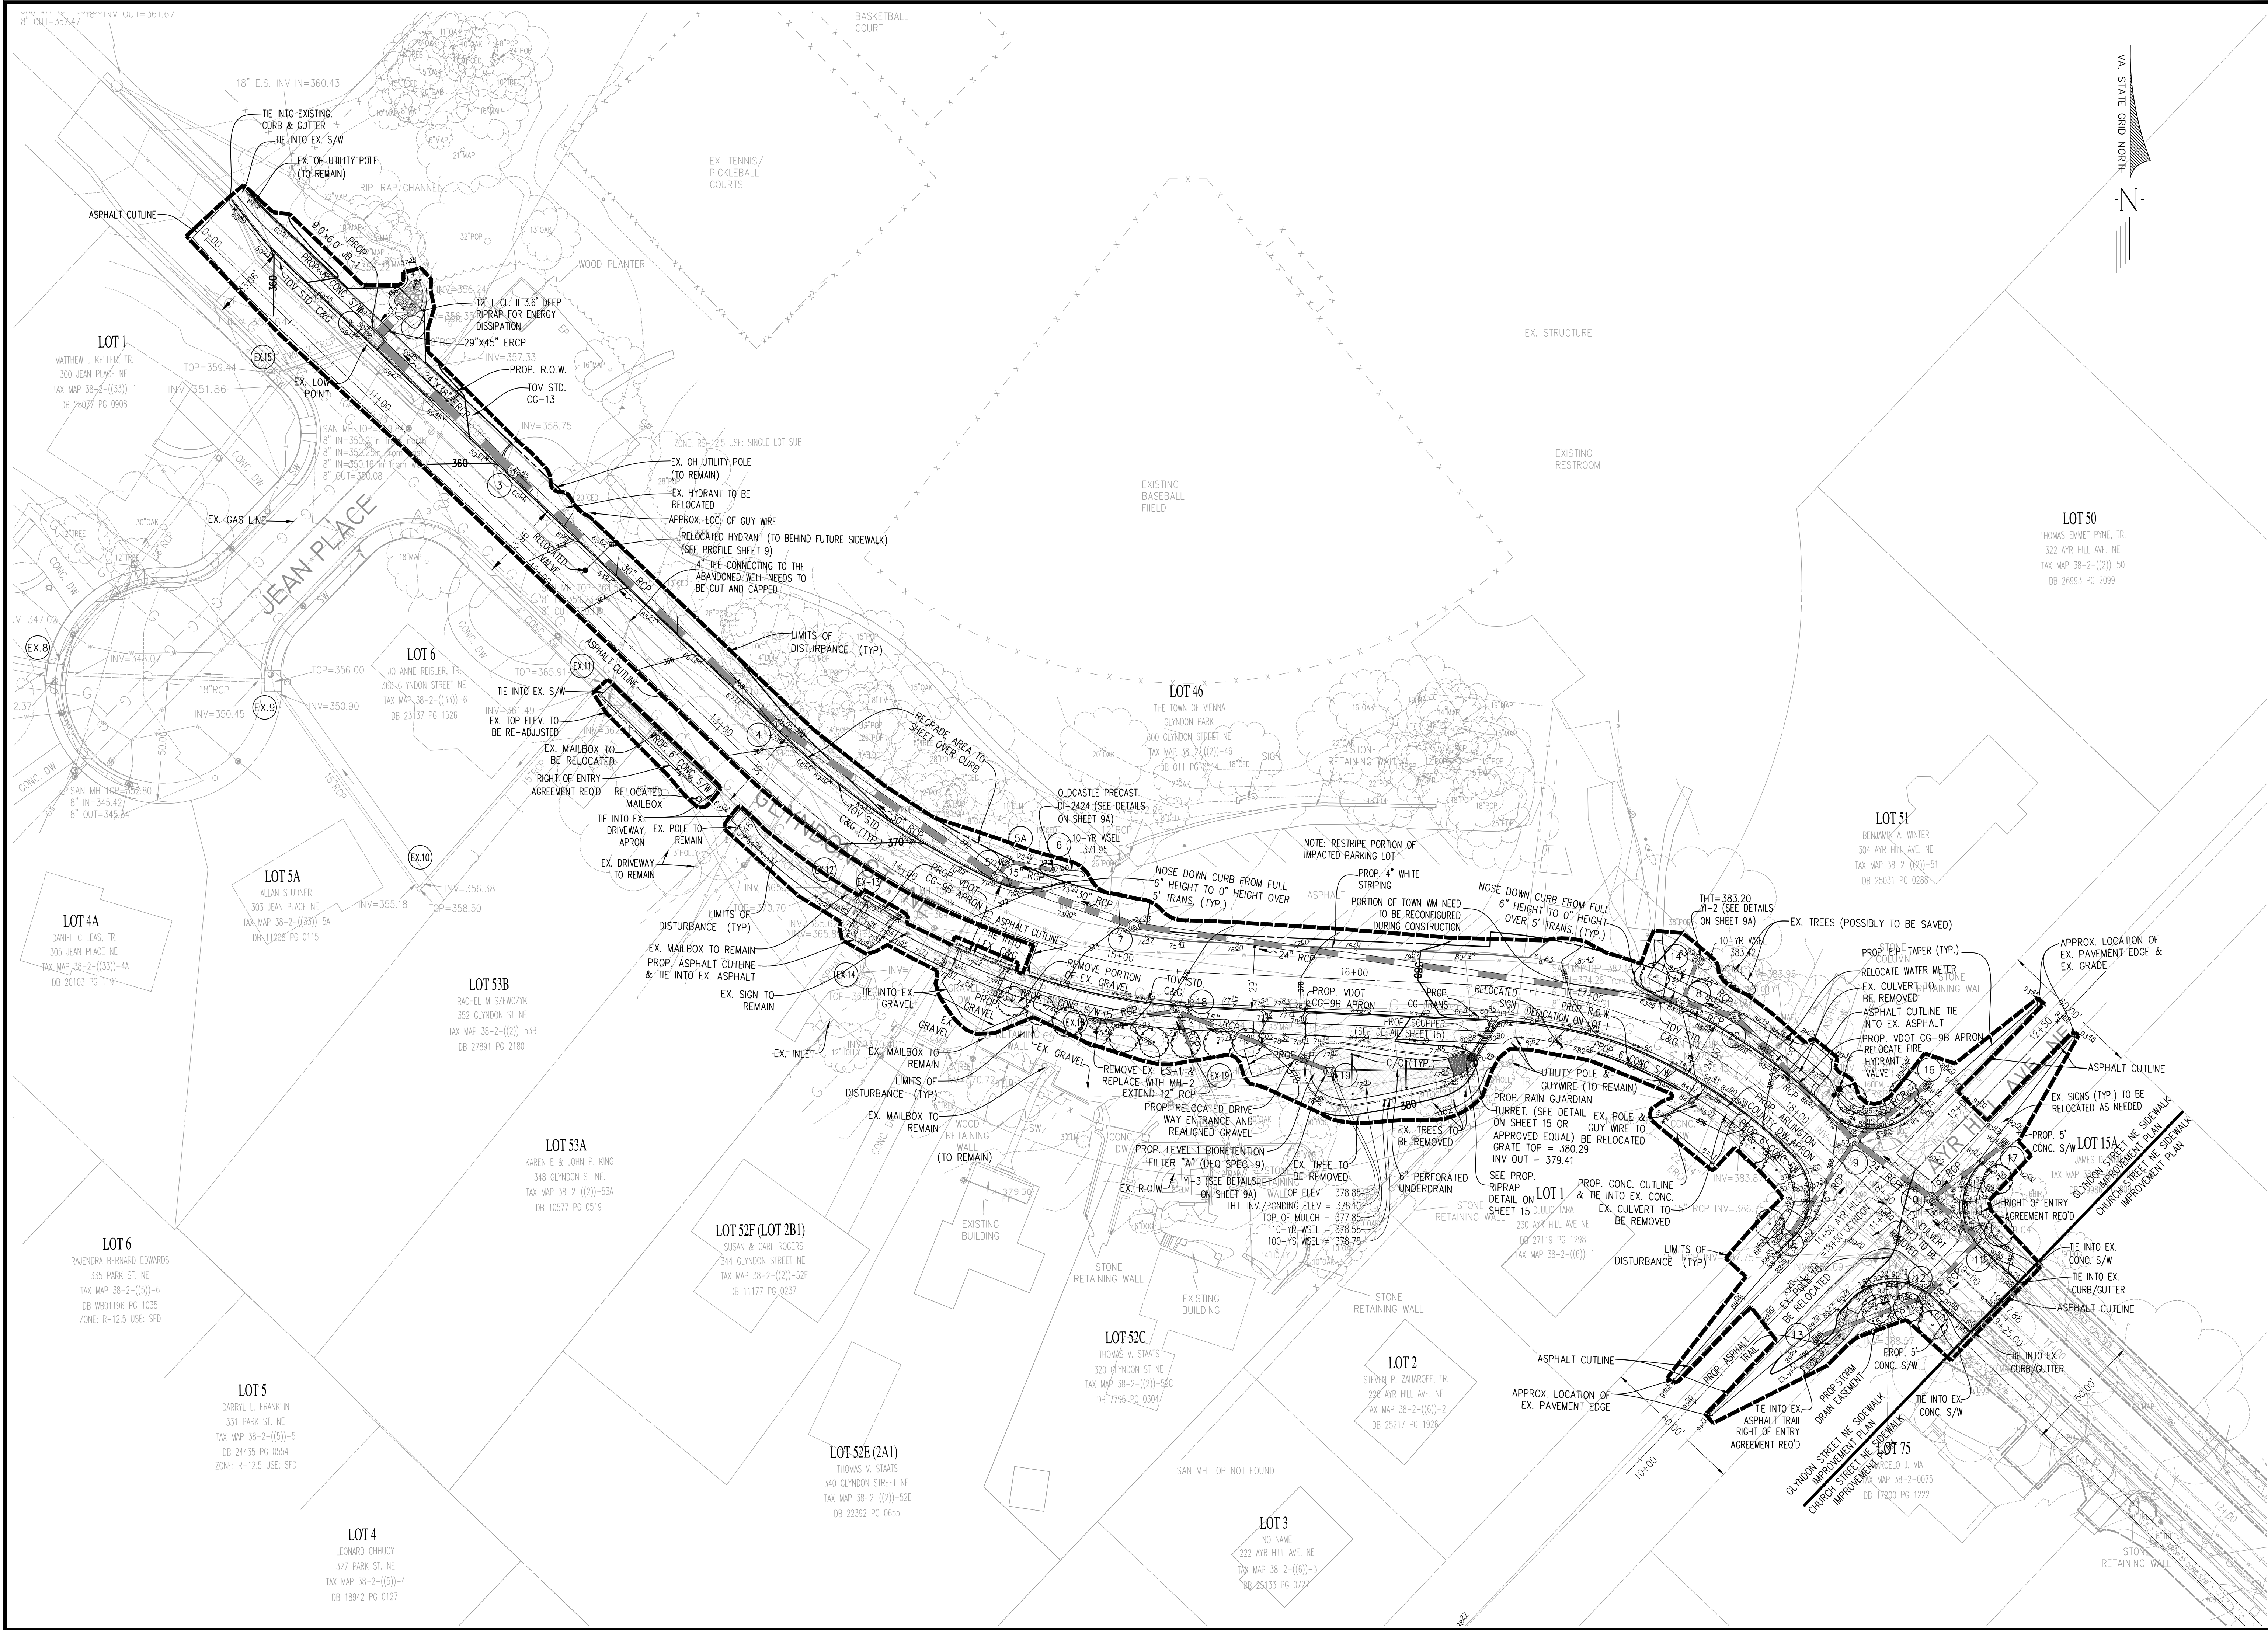

PLAN DATE		PLAN		REVISIONS	
02-21-2018	100% PLAN	4	02/19/25		
04-18-2018	95% REVISION	3	10/18/24		
08-15-2018	95% PLAN	2	08/02/24		
10-25-2018	95% DRAFT	2	06/25/24		
08-02-2024	REVISION PER TOWN OF VIENNA COMMENTS	1	10/09/18		
02-19-2025		No.	DATE	DESCRIPTION	

Urban Ltd.
7710 Littleton
Arlington, Virginia 22203
Tel. 703.642.8080
Fax. 703.642.8251
www.urbanltd.com

urban
Planners-Engineers-Landscape Architects-Land Surveyors


COMMONWEALTH OF VIRGINIA
C. RYAN CONNOR
Lic. No. 039531
02/19/2025
PROFESSIONAL ENGINEER

ROADWAY AND DRAINAGE IMPROVEMENTS PLAN
ROADWAY AND DRAINAGE IMPROVEMENT PLAN
GLYNDON STREET, N.E.
TOWN OF VIENNA
FAIRFAX COUNTY, VIRGINIA

DATE: AUG. 2018
SCALE: 1"=30'

SHEET
5
OF
15

FILE No.
PP-2156

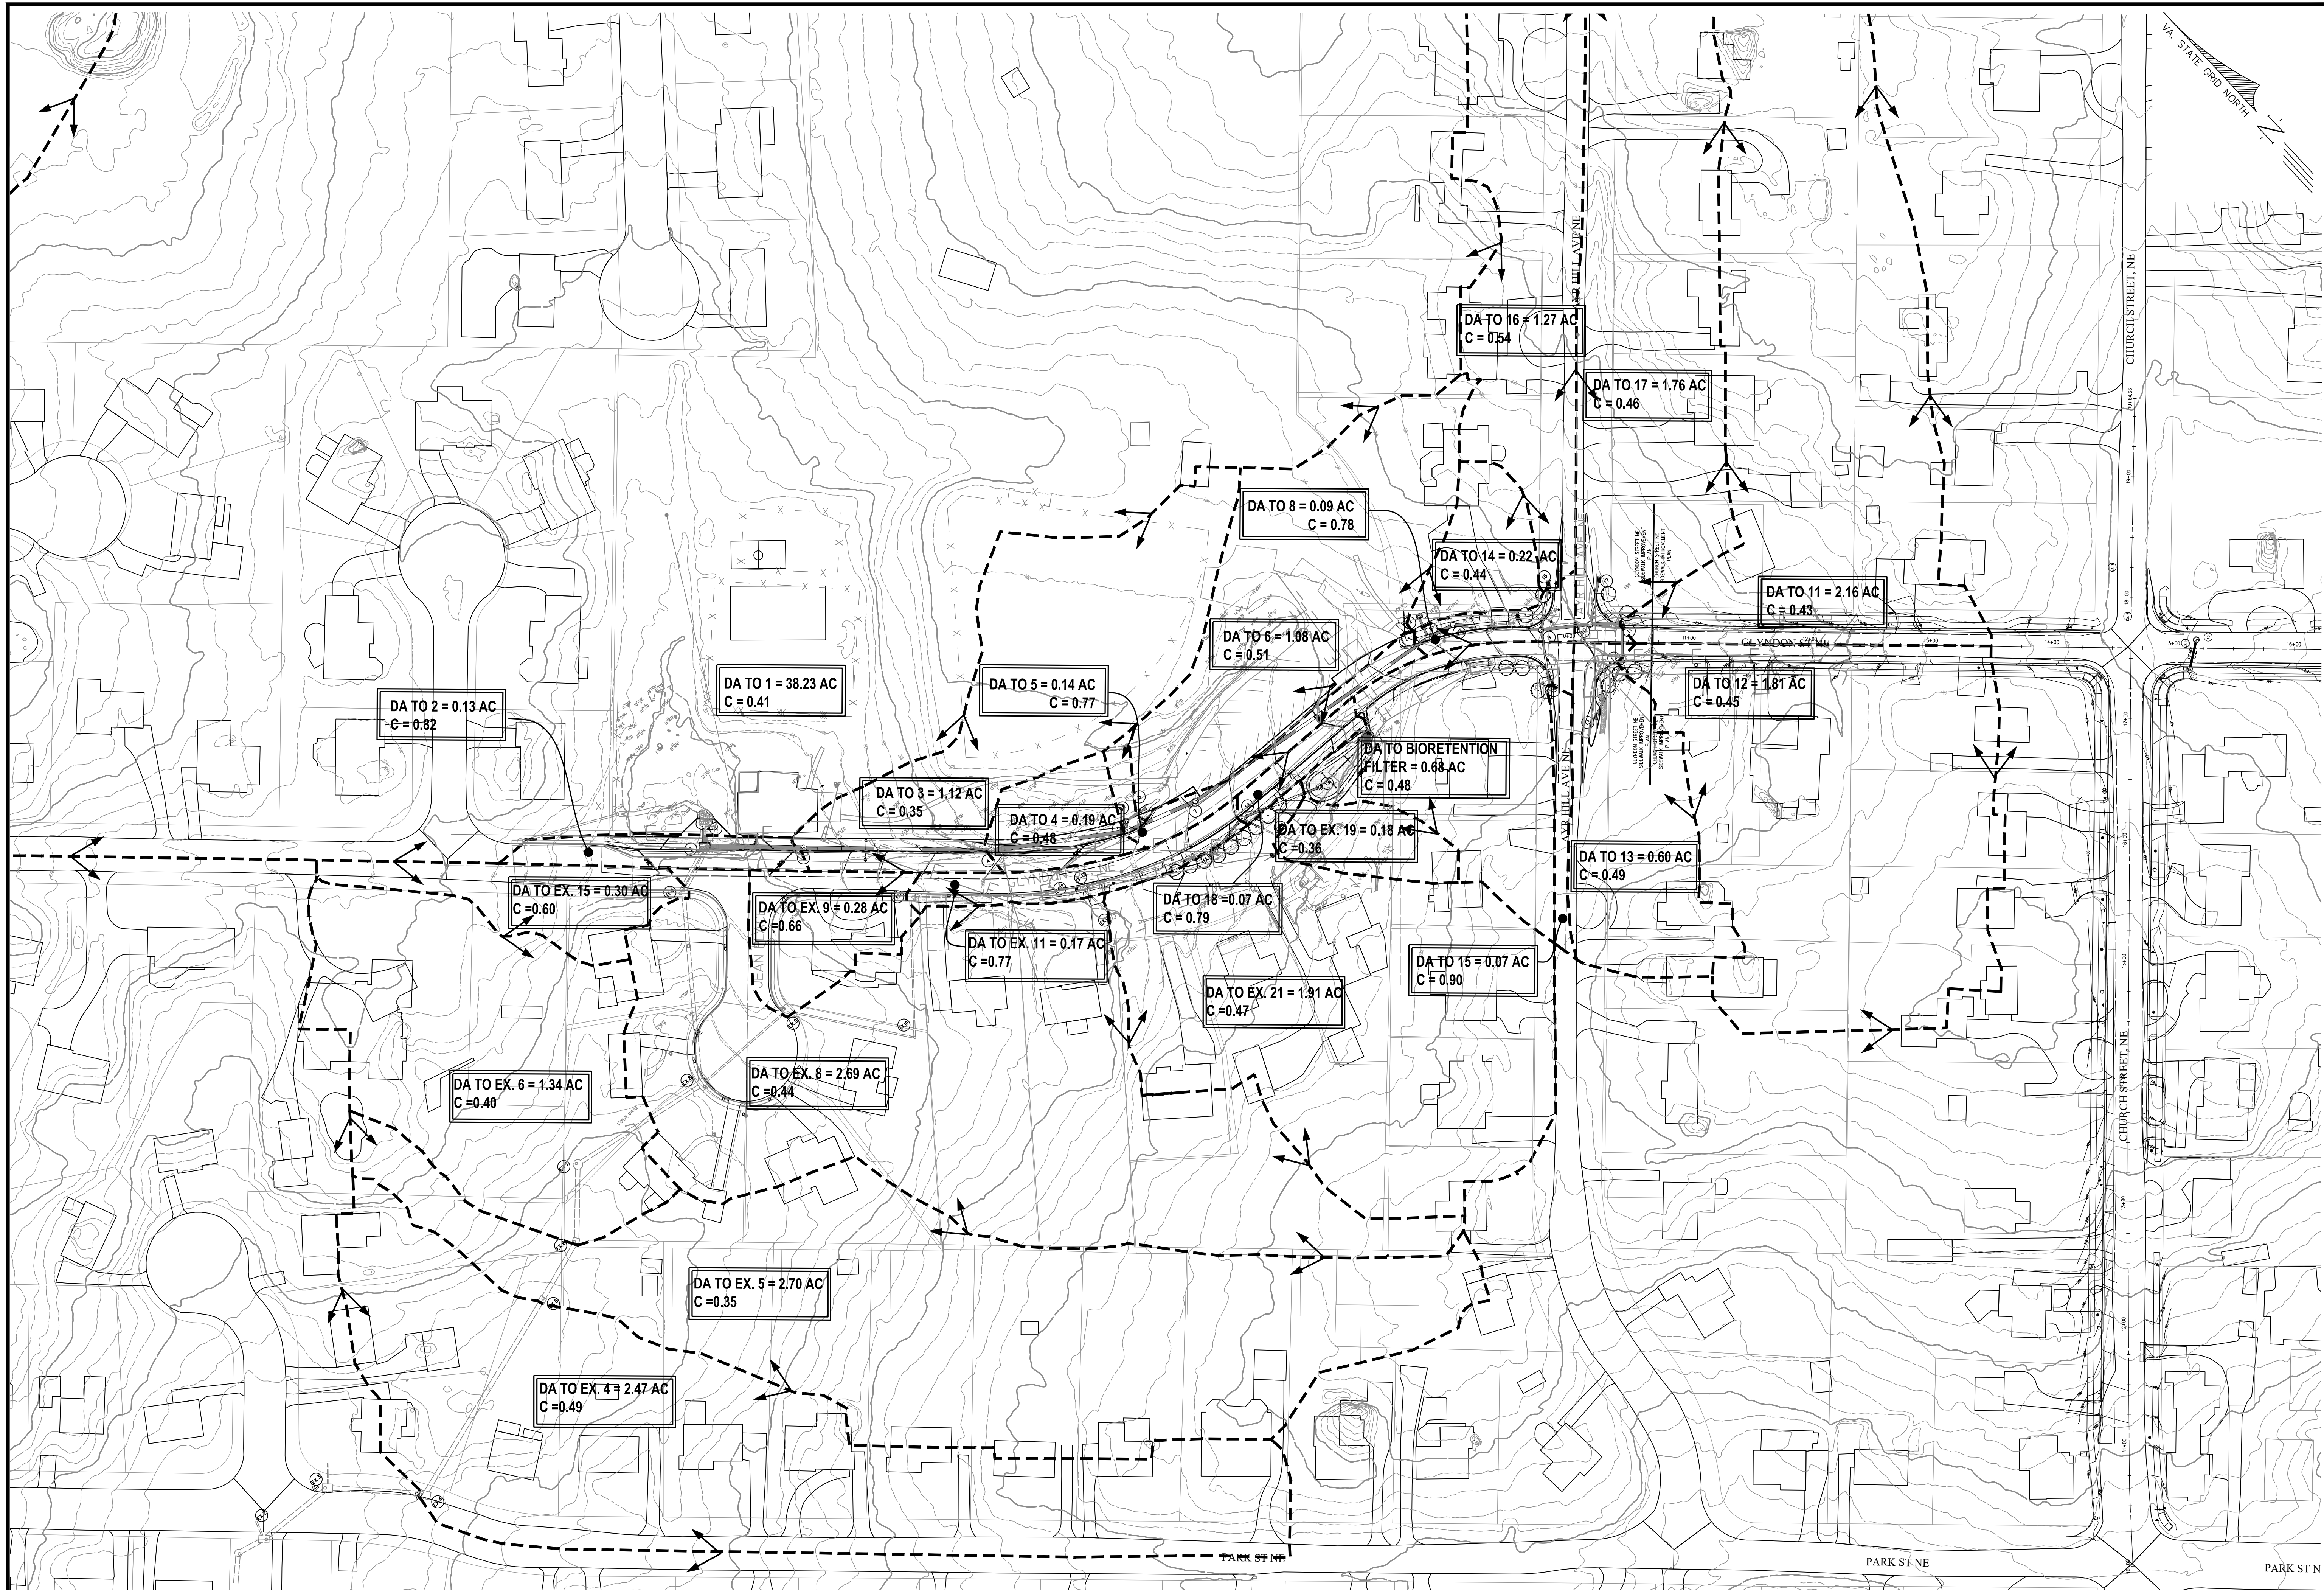

NOTE: DRAINAGE DIVIDES DETERMINED FROM FAIRFAX COUNTY CONTOUR MAP AND SURVEY DATA OF EXISTING CONDITIONS.

PLAN DATE		100% PLAN	
02-21-2018	04-18-2018	4	02/19/25
08-13-2018	10-09-2018	3	10/18/24
10-09-2018	08-02-2024	2	08/02/24
08-02-2024	10-18-2025	1	10/09/18
REVISIONS		REVISIONS	
No.	DATE	No.	DATE


Urban Ltd
7710 Little River Turnpike
Arlington, Virginia 22203
Tel. 703.642.8080
Fax. 703.642.8251
www.urband.com

urban
Planners • Engineers • Landscape Architects • Land Surveyors

COMMONWEALTH OF VIRGINIA
C. RYAN CONNOR
Lic. No. 039531
02/19/2025
PROFESSIONAL ENGINEER


DRAINAGE DIVIDES
ROADWAY AND DRAINAGE IMPROVEMENT PLAN
GLYNDON STREET, N.E.
TOWN OF VIENNA
FAIRFAX COUNTY, VIRGINIA

SCALE: 1"=60'
DATE: AUG. 2018
SHEET 6 OF 15
FILE No. PP-2156

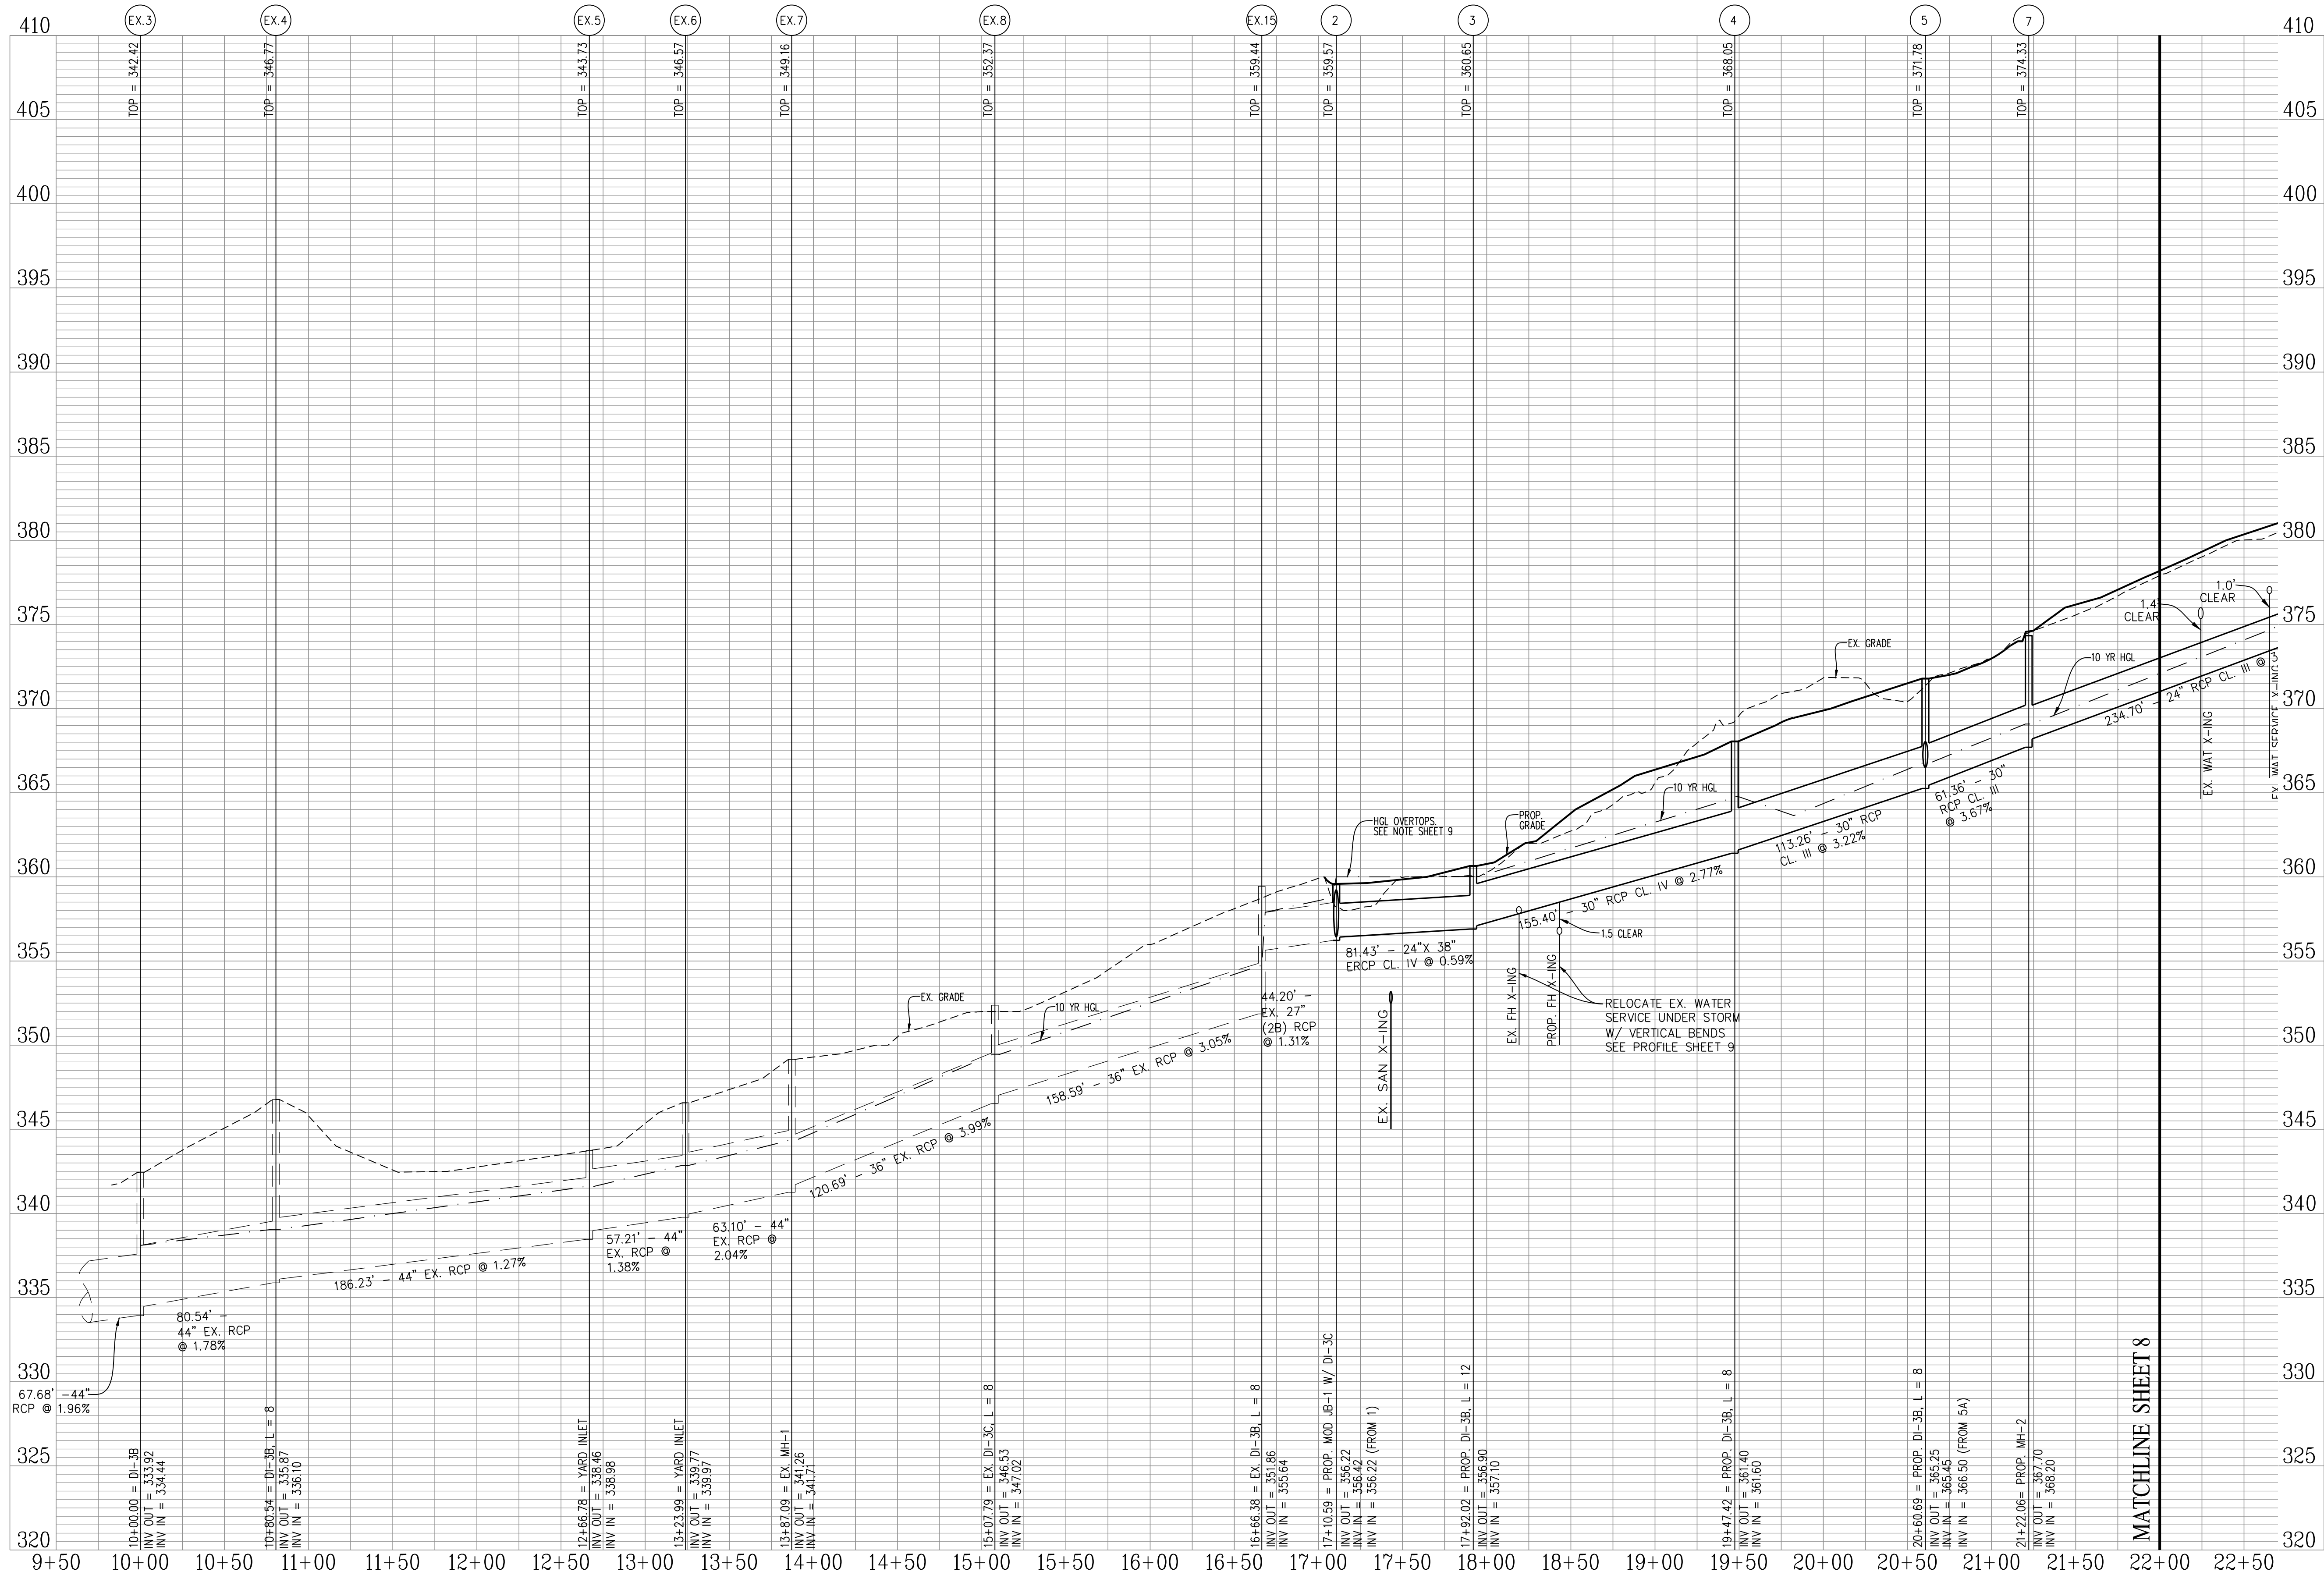

STORM SEWER PROFILES
ROADWAY AND DRAINAGE IMPROVEMENT PLAN
GLYNDON STREET, N.E.
TOWN OF VIENNA
FAIRFAX COUNTY, VIRGINIA







SCALE: H:1"=50', V: 1"=5' C.I. 1' DATE: AUG. 2018

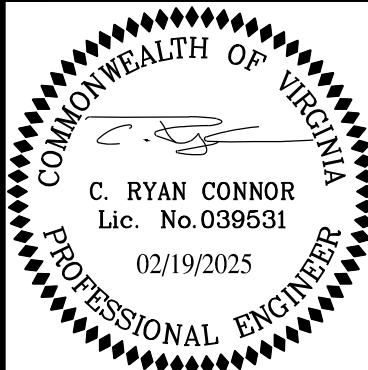

urban
Planners • Engineers • Landscape Architects • Land Surveyors

Urban, Ltd.
7710 Little River Turnpike
Arlington, Virginia 22203
Tel. 703.642.8080
Fax. 703.642.8251
www.urban-llc.com

PLAN DATE	No.	DATE	DESCRIPTION
02-21-2018	4	02/19/25	100% PLAN
04-18-2018	3	10/18/24	95% REVISION
08-13-2018	2	08/02/24	95% PLAN
10-05-2018	2	06/25/24	95% DRAFT
08-02-2024	1	10/09/18	REVISION PER TOWN OF VIENNA COMMENTS
02-19-2025			

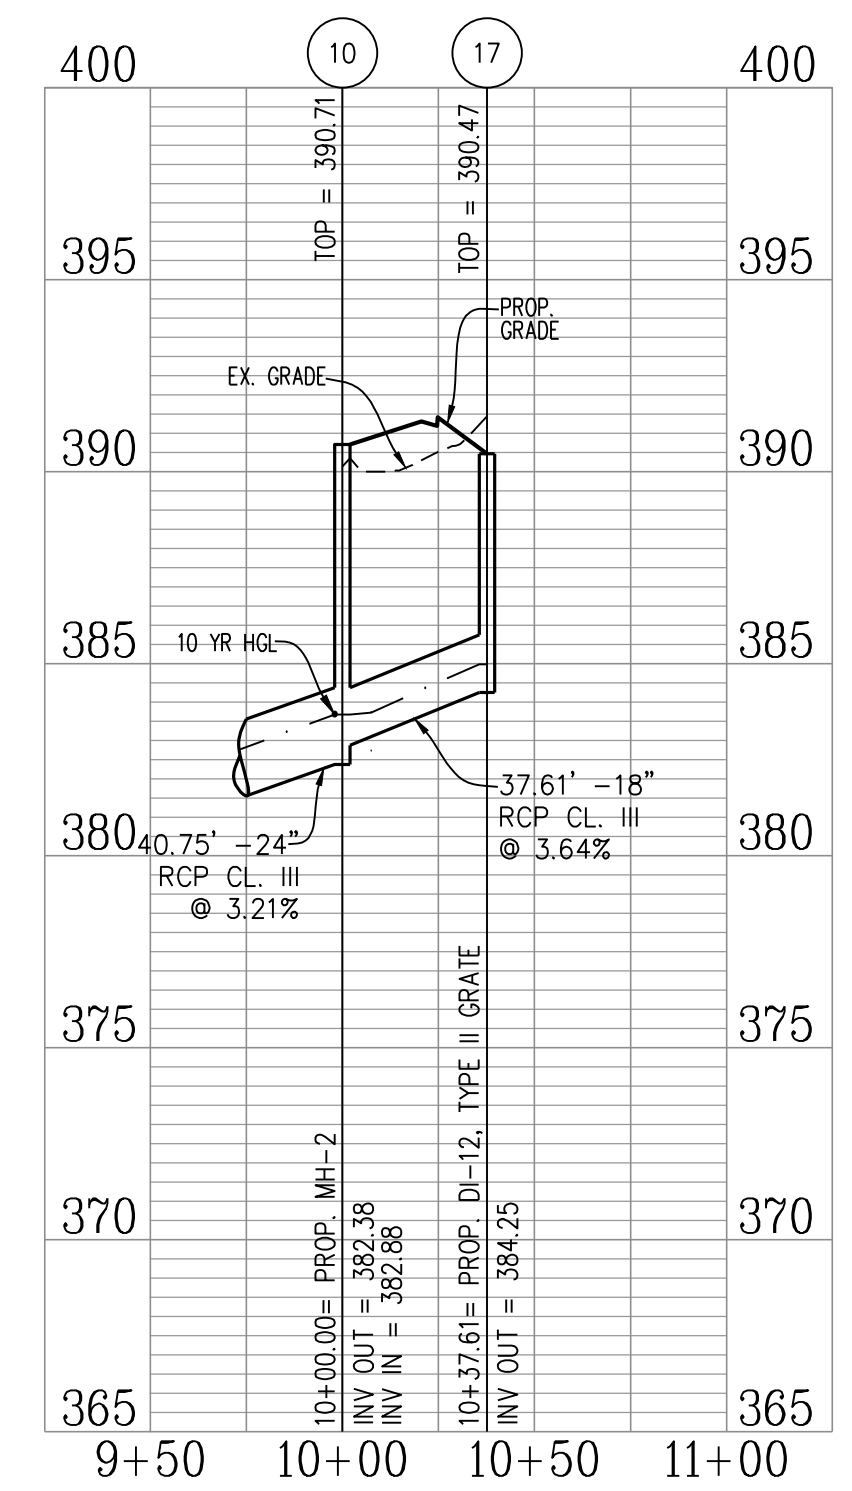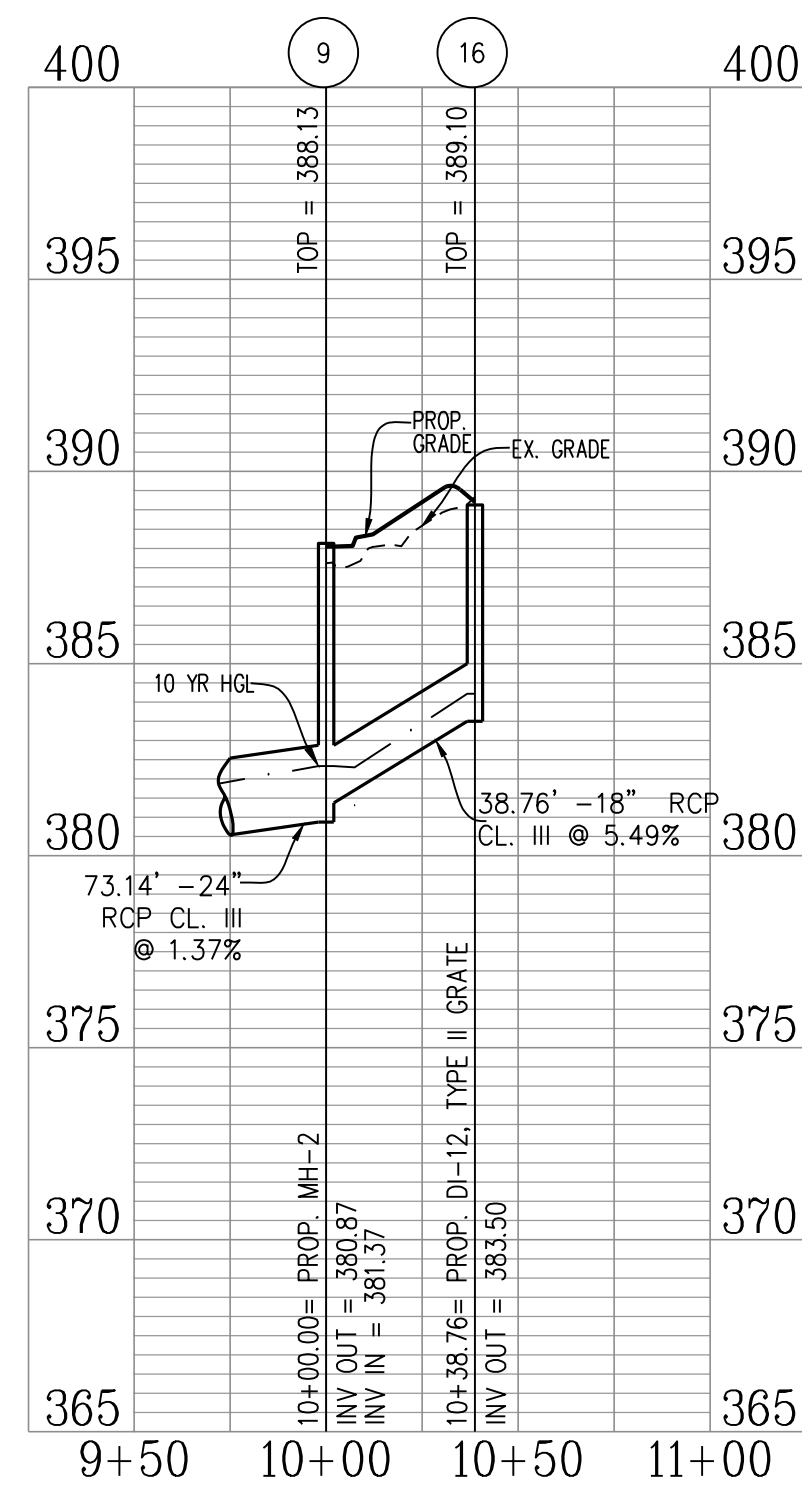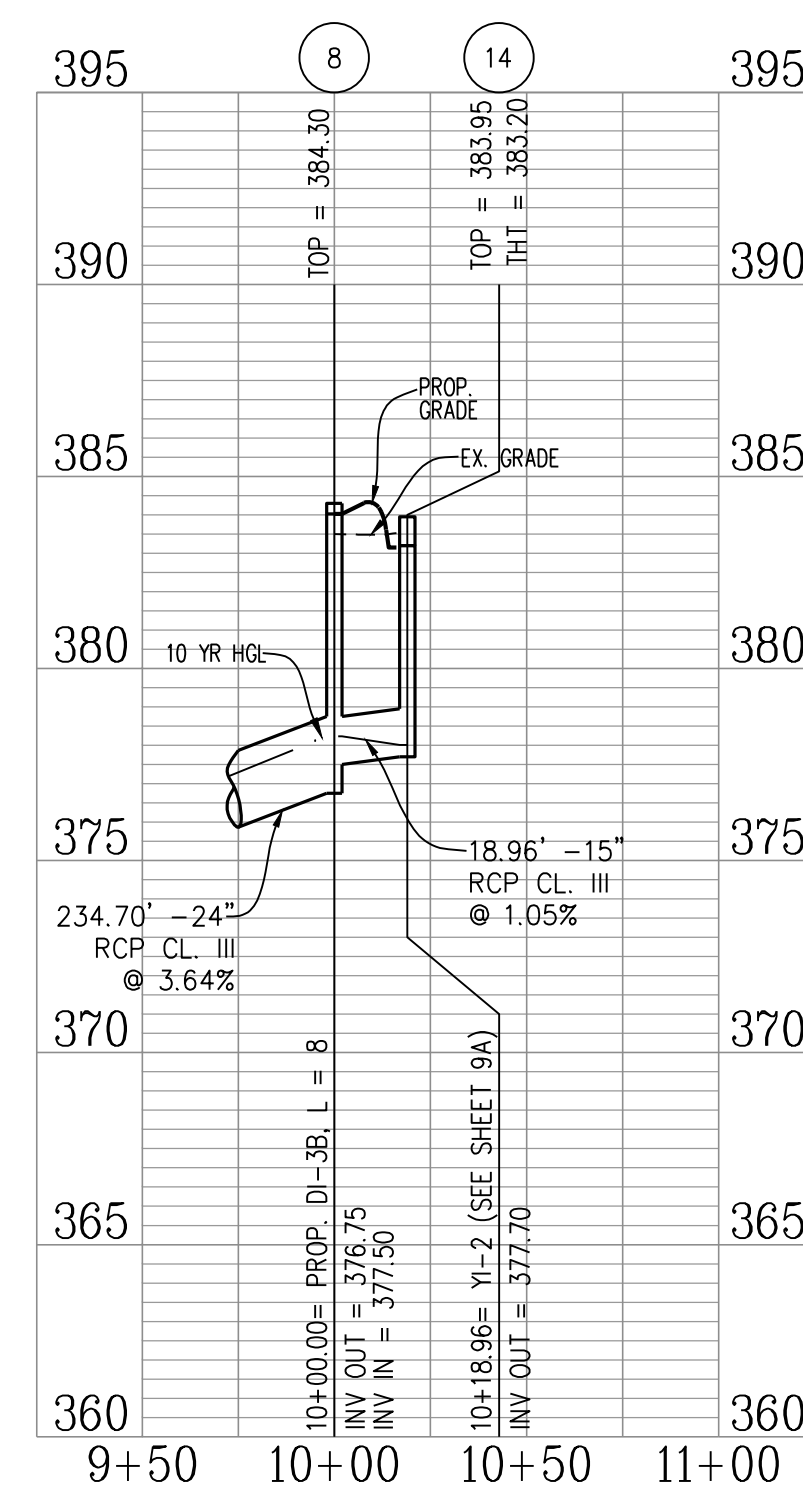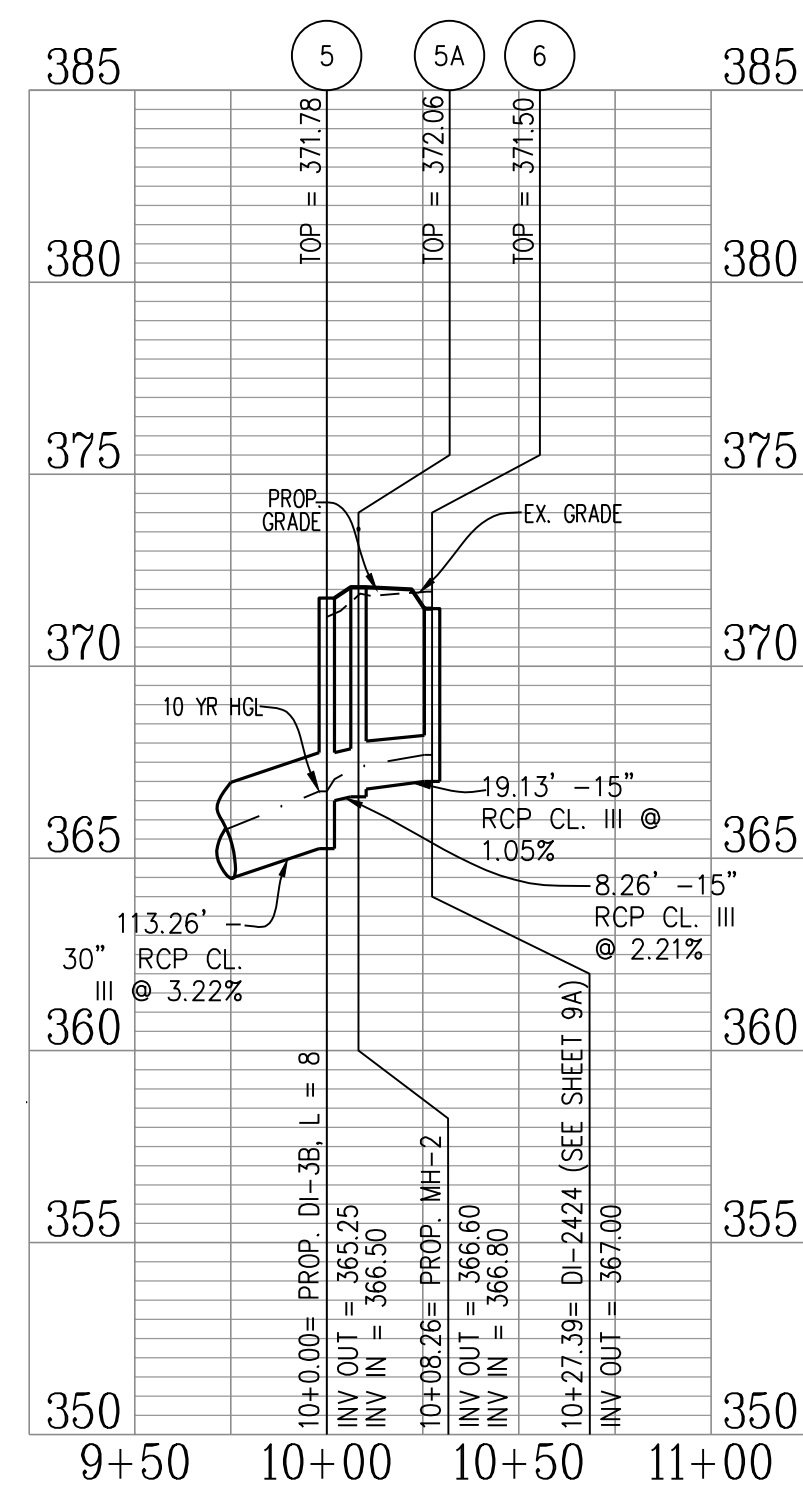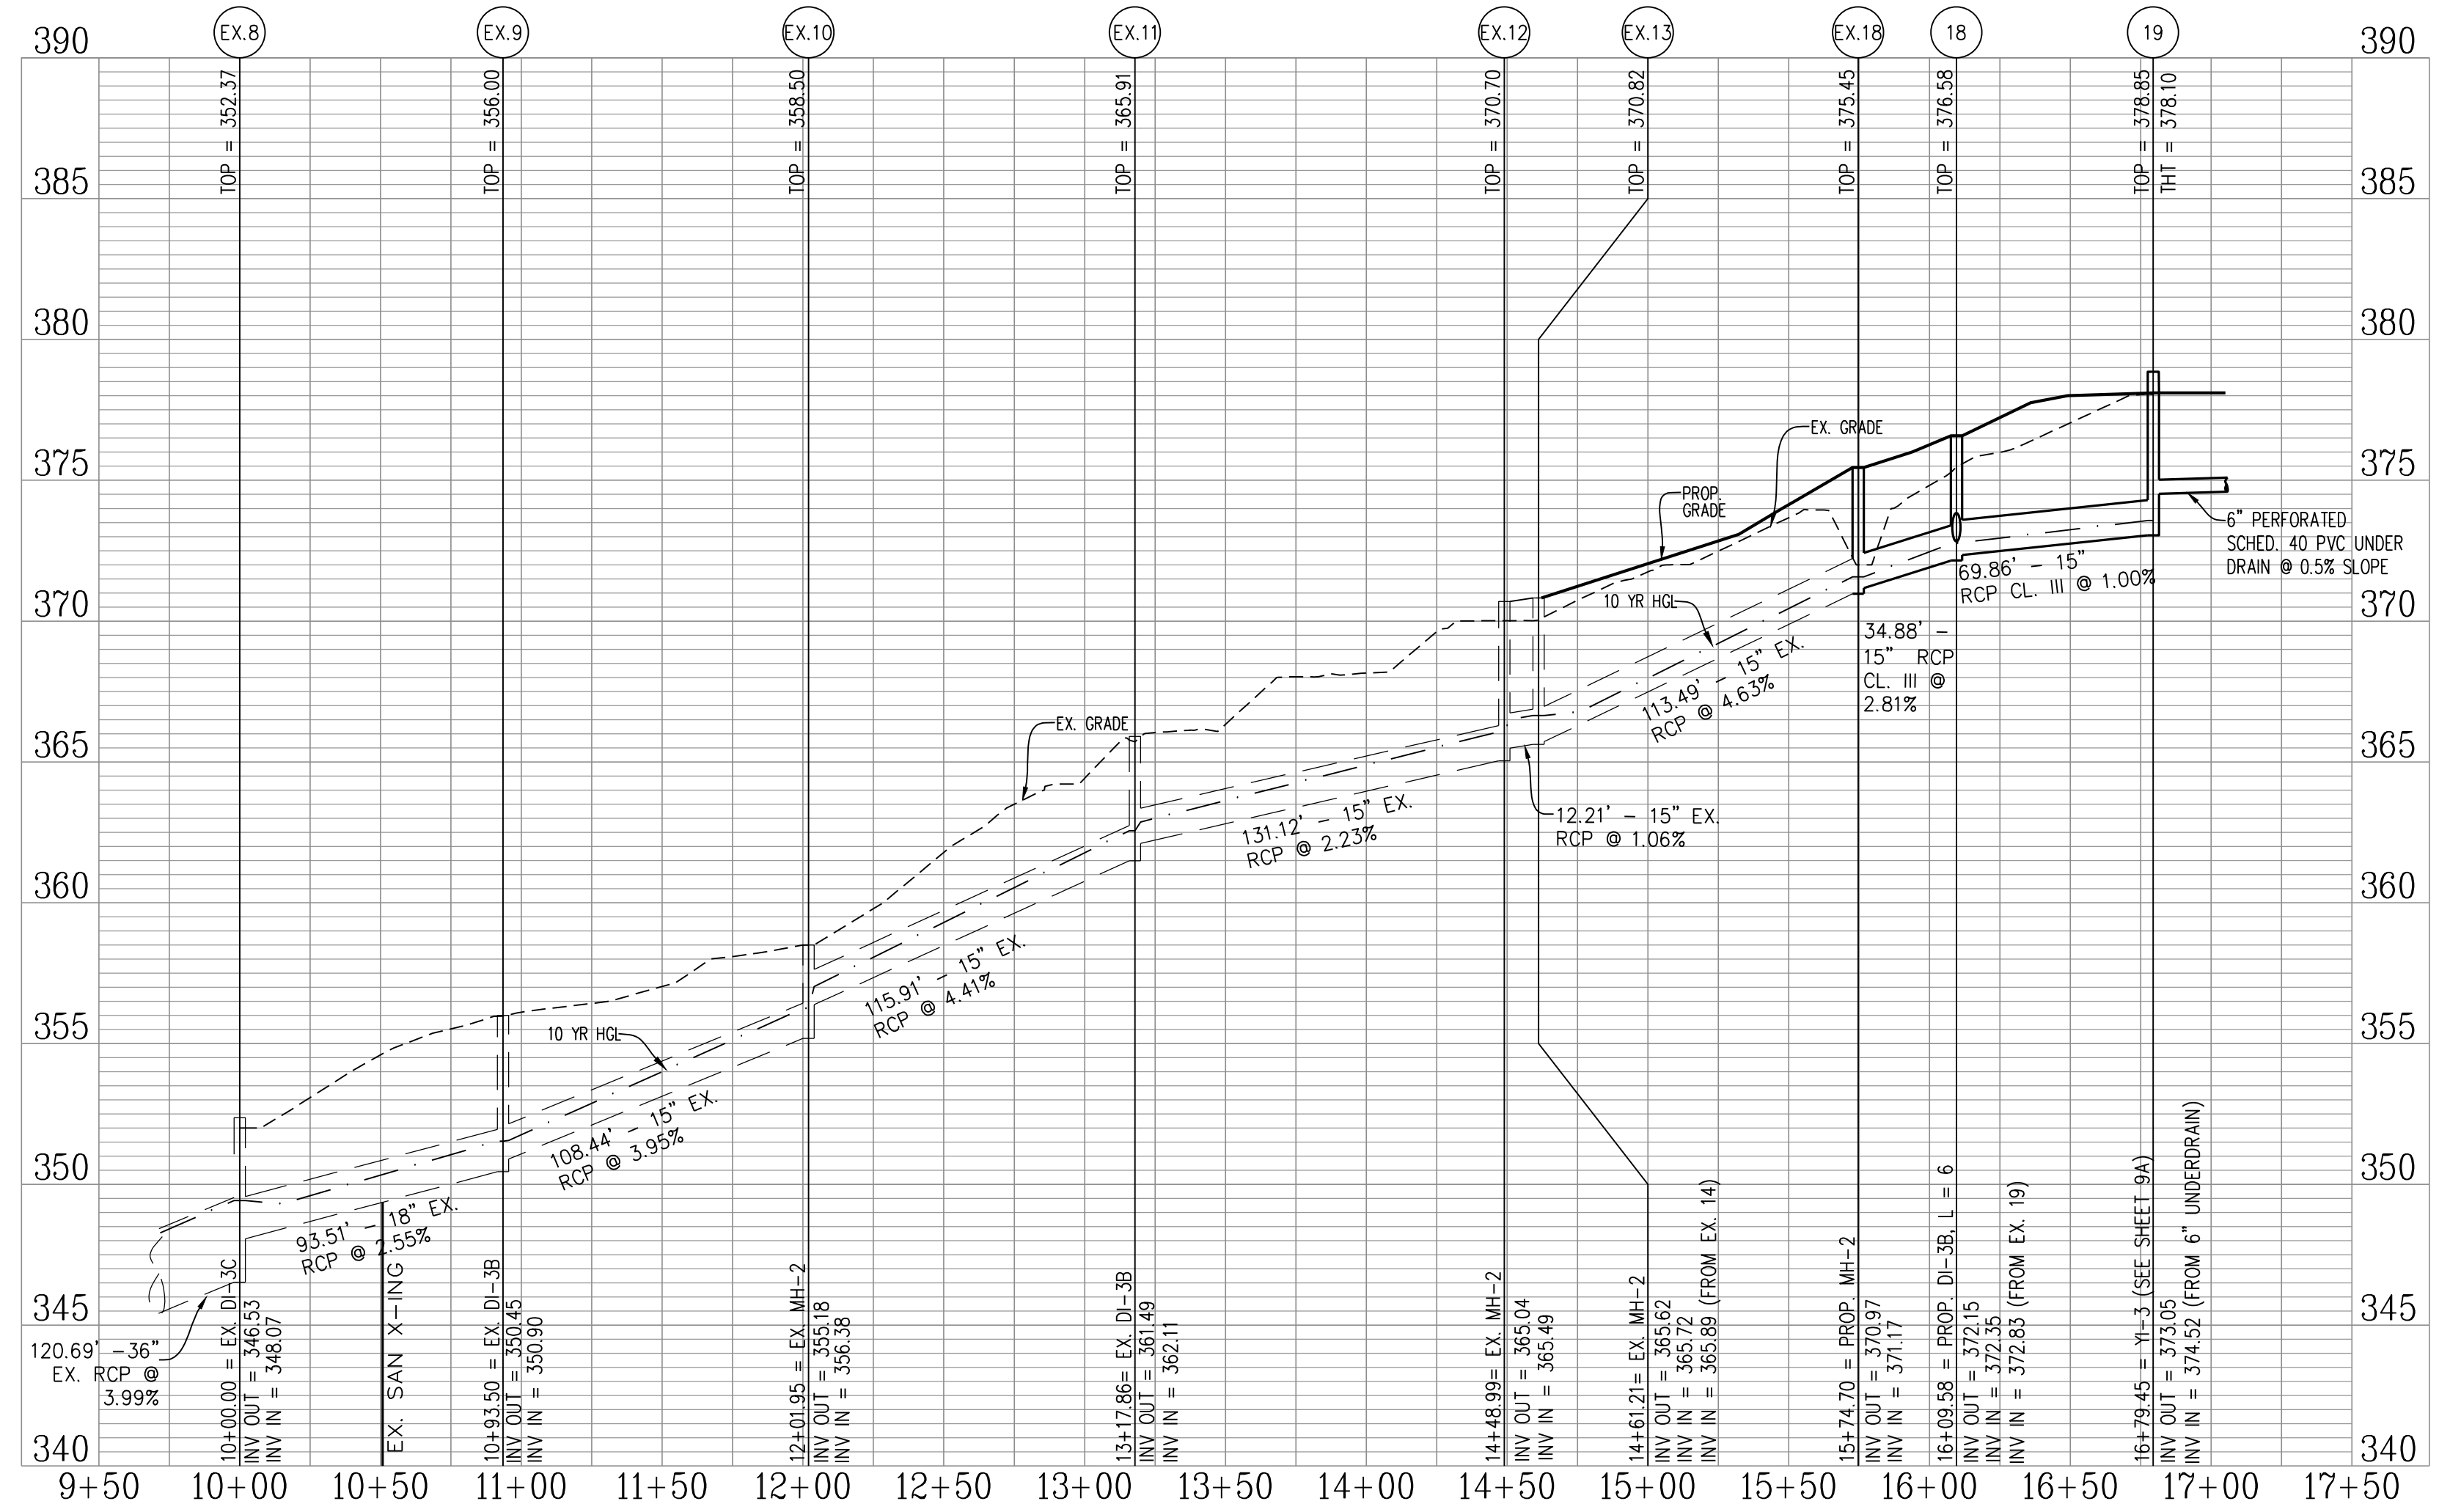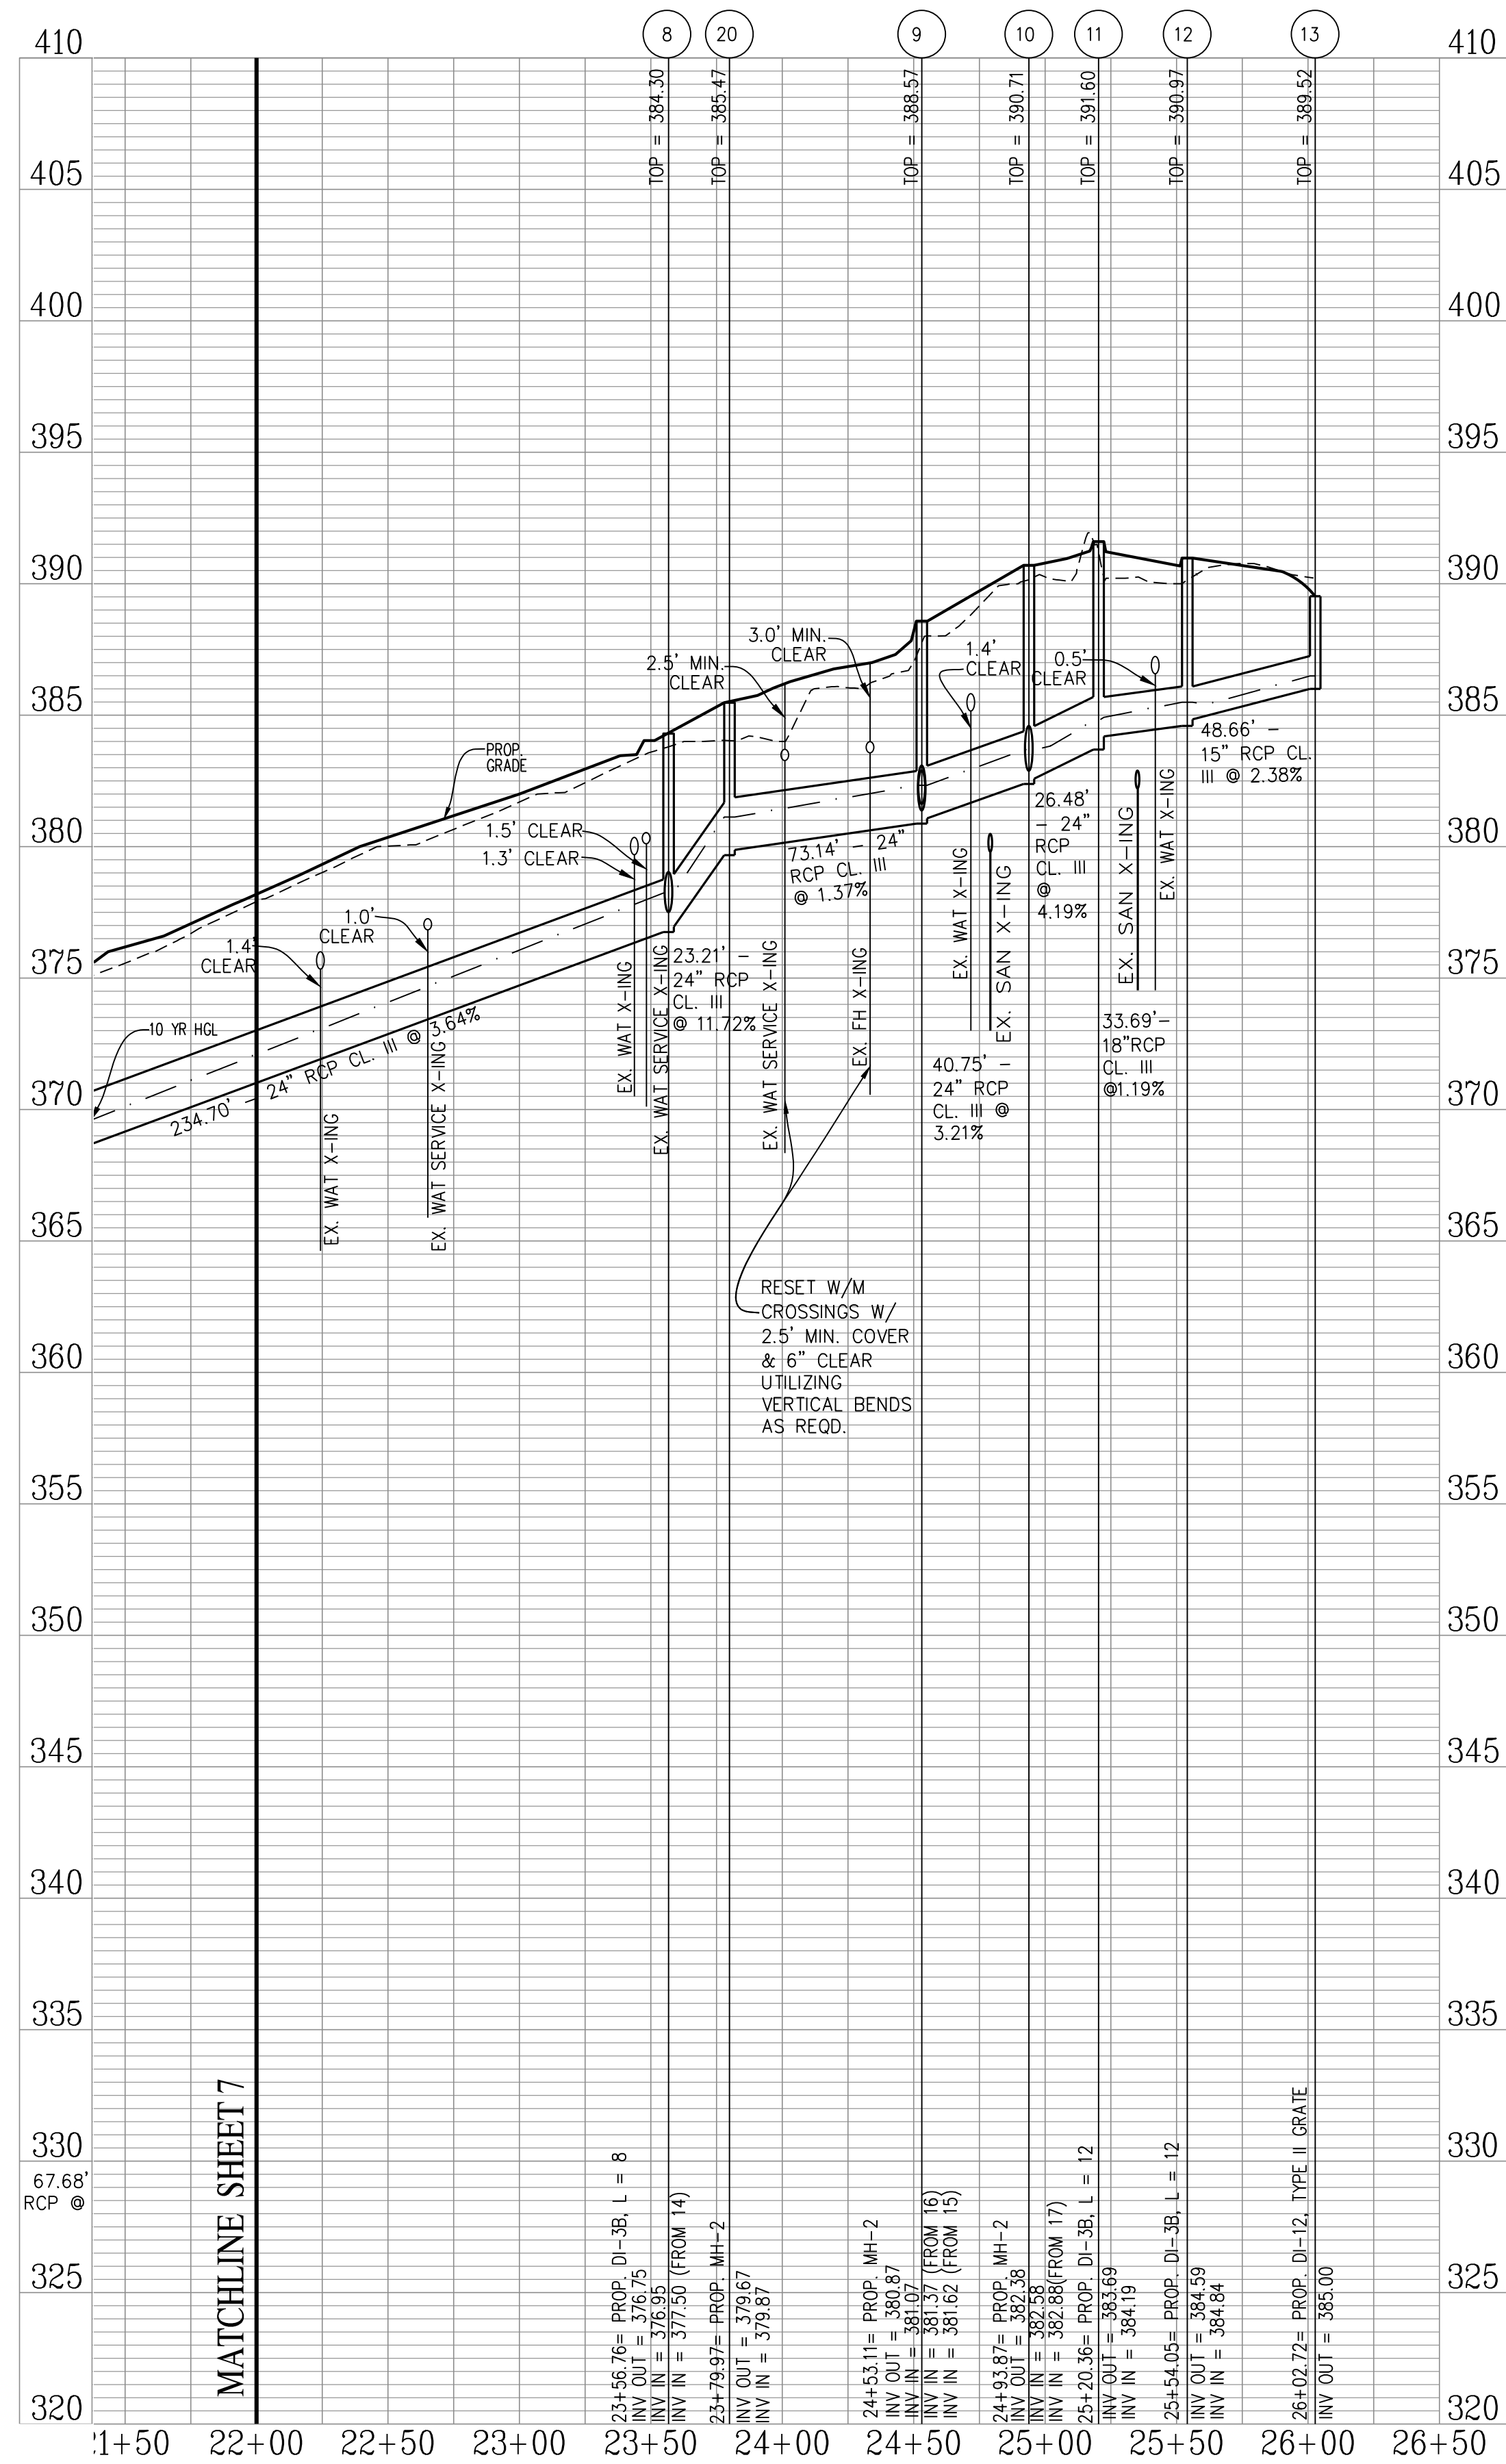


SCALE: H: 1"=50' V: 1"=5'



N.T.S.




N.T.S.

 

SECTION B-B

SCALE: H: 1"=50' V: 1"=5'

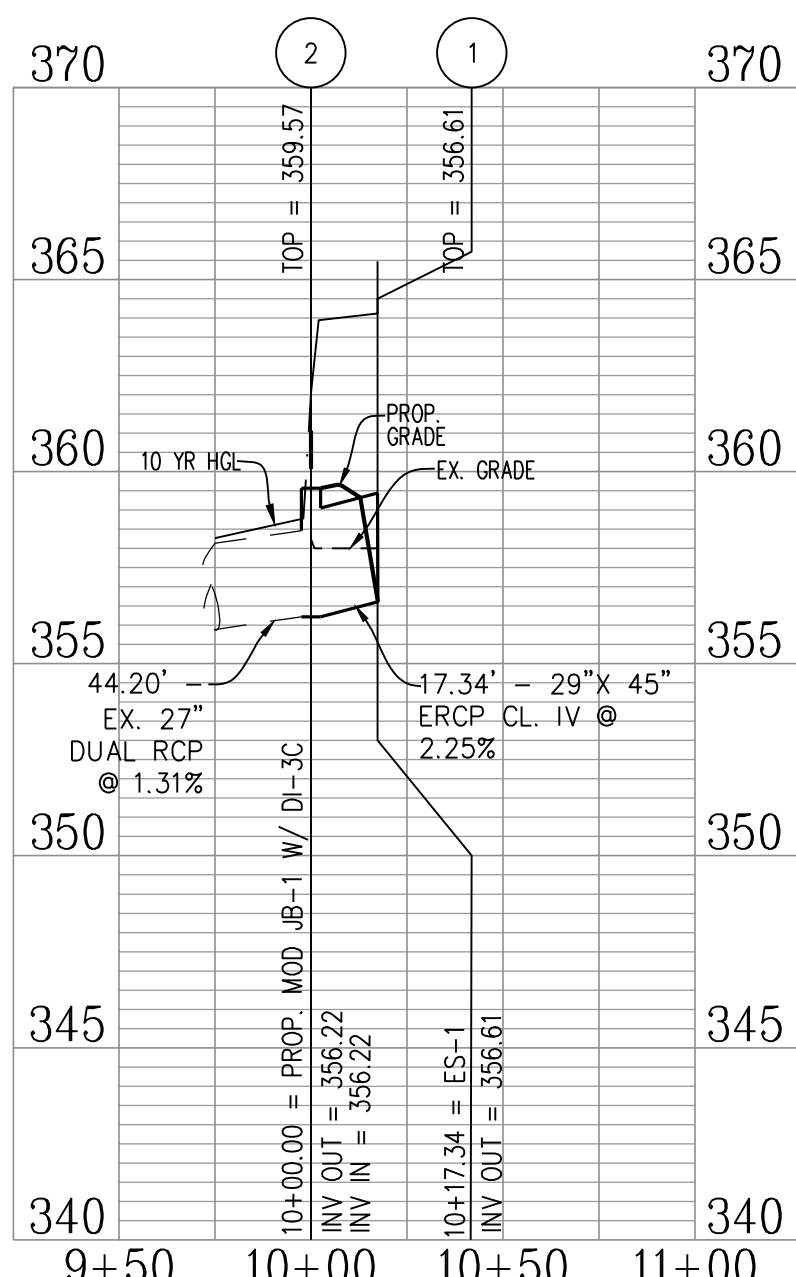

Inlet ID	Inlet Type	Length	Drainage Area	C	CA	I	Q incr.	Q Carryover	Q Captured	Q Bypass	Gutter Slope	Cross Slope, Sx	T (Grade) Spread	T (Sump) Spread	W	Sw	d	E	h	Grate Area	10yr WSEL
		(ft)	(ac)	(C)		(in/hr)	(cfs)	(cfs)	(cfs)	(cfs)	(ft/ft)	(ft/ft)	(ft)	(ft)	(ft)	(ft/ft)	(ft)	(%)	(in)	(sqft)	
* Ex. 4	DI-3B	8.00	2.47	0.49	1.21	5.45	6.60	0.00	2.7	3.90	0.05	0.02	9.44		1.42	0.083	0.4	41	5.50		
* Ex. 5	Yard Inlet	5.00	2.70	0.35	0.95	4.76	4.50	0.00	4.5	0.00	Sag	0.03		14.93		0.03	0.45	100	6.00		
* Ex. 6	Yard inlet	5.00	1.34	0.40	0.54	5.26	2.82	0.00	2.82	0.00	Sag	0.03		10.93		0.03	0.33	100	6.00		
* Ex. 7	MH		0.00	0.00	0.00	0.00	0.00														
* Ex. 8	DI-3C	8.00	2.69	0.44	1.18	4.91	5.81	0.24	6.05	0.00	Sag	0.02		19.80	1.42	0.083	0.61	100	5.50		
* Ex. 15	DI-3B	8.00	0.30	0.60	0.18	6.44	1.16	0.00	1.04	0.12	0.05	0.02	4.01		1.42	0.083	0.29	90	5.50		
2	MOD JB-1 W/DI-3B	6.00	0.13	0.82	0.11	6.44	0.69	0.04	0.73	0.00	Sag	0.02		5.54	1.42	0.083	0.33	100	5.50		
3	DI-3B	12.00	1.12	0.35	0.39	4.62	1.81	0.00	1.77	0.04	0.04	0.02	5.33		1.42	0.083	0.33	98	5.50		
4	DI-3B	8.00	0.19	0.48	0.09	6.44	0.59	0.00	0.59	0.00	0.03	0.03	2.38		1.42	0.083	0.27	100	5.50		
5	DI-3B	8.00	0.14	0.77	0.11	6.44	0.69	0.00	0.69	0.00	0.04	0.04	2.34		1.42	0.083	0.28	100	5.50		
7	MH		0.00	0.00	0.00	0.00	0.00														
8	DI-3B	8.00	0.09	0.78	0.07	6.44	0.45	0.00	0.45	0.00	0.05	0.04	1.66		1.42	0.083	0.25	100	5.50		
20	MH		0.00	0.00	0.00	0.00	0.00														
9	MH		0.00	0.00	0.00	0.00	0.00														
10	MH		0.00	0.00	0.00	0.00	0.00														
11	DI-3B	12.00	2.16	0.43	0.93	4.62	4.29	0.00	3.14	1.14	0.04	0.02	7.64		1.42	0.083	0.38	73	5.50		
12	DI-3B	12.00	1.81	0.45	0.81	4.91	4.00	0.00	2.96	1.05	0.05	0.02	7.17		1.42	0.083	0.37	74	5.50		
13	DI-12, Type II Grate		0.60	0.49	0.29	5.26	1.55	0.00	1.55	0.00	Sag	0.14		5.06	3.34	0.153	0.12	100		1.67	
1	ES-1		38.23	0.41	15.67	4.24	68.52	0.00	68.52	0.00											
5A	MH		0.00	0.00	0.00	0.00	0.00														
6	DI-2424		1.08	0.51	0.55	5.45	3.00	0.00	3	0.00	Sag	0.33		6.77	2	0.33	0.45	100		0.83	371.95
14	YI-2	2.00	0.22	0.44	0.10	6															






- GRATE INLETS, WHERE APPLICABLE, HAVE BEEN COMPUTED WITH A 50% CLOGGED CONDITION BY USING A COMPUTATIONAL GRATE AREA OF HALF THE ACTUAL TOTAL GRATE AREA PROPOSED

LineID	DrainageArea	RunoffCoeff	IncrCxA	TotalCxA	Inlet Time	Tc	Rainfall Intensity	KnownQ	Runoff Q	InvertUp	InvertDn	Length	Slope	Diameter	Capacity	Actual Flow Velocity	Full Flow Vel
	(ac)	(C)			(min)	(min)	(in/hr)	(cfs)	(cfs)	(ft)	(ft)	(ft)	(%)	(in)	(cfs)	(ft/s)	(ft/s)
*Ex. 4-Ex.3	2.47	0.49	1.21	26.4	10	19.1	4.13	0	109.01	335.87	334.44	80.549	1.78	44	151.76	10.77	14.37
*Ex. 5-Ex.4	2.7	0.35	0.95	25.19	14	19	4.14	0	104.26	338.46	336.1	186.231	1.27	44	128.22	11.18	12.14
*Ex. 6-Ex.5	1.34	0.4	0.54	24.24	11	18.9	4.15	0	100.62	339.77	338.98	57.213	1.38	44	133.84	11.6	12.68
*Ex. 7-Ex.6	0	0	0	23.71	0	18.7	4.16	0	98.7	341.26	339.97	63.105	2.04	44	162.85	10.81	15.42
*Ex. 8-Ex.7	2.69	0.44	1.18	23.71	13	18.6	4.18	0	99.09	346.53	341.71	120.692	3.99	36	133.28	14.7	18.86
*Ex. 15-Ex. 8	0.3	0.6	0.18	20.87	6	18.4	4.2	0	87.71	351.86	347.02	158.596	3.05	36	116.51	13.58	16.48
*2-Ex.15	0.13	0.82	0.11	20.69	6	18.3	4.21	0	87.11	356.22	355.64	44.205	1.31	27(2b)	70.94	10.96	8.92
1-2	1.12	0.35	0.48	17.5	4	18.4	4.25	0	20.84	356.9	351.43	38.42	0.99	24 x 38	31.49	4.19	6.33
4-3	0.19	0.48	0.19	4.51	9	17.3	3.3	0	19.52	361.4	357.3	165.402	3.22	30	30	19.33	19.33
5-4	0.14	0.77	0.11	4.42	6	16.8	4.38	0	19.38	365.25	361.6	113.264	3.22	30	73.62	5.15	15.00
7-5	0	0	0	3.76	0	16.5	4.42	0	16.64	367.7	365.45	61.369	3.67	30	78.53	6.25	16.00
8-7	0.09	0.78	0.07	3.76	6	15.8	4.51	0	16.98	376.75	368.2	234.703	3.64	24	43.17	9.8	13.74
20-8	0	0	0	3.6	0	15.7	4.52	0	16.27	379.67	376.95	23.206	11.72	24	77.43	21.4	24.65
9-20	0	0	0	3.6	0	15.5	4.55	0	16.38	380.87	379.87	73.145	1.37	24	26.45	7.29	8.42
10-9	0	0	0	2.85	0	15.3	4.58	0	13.03	382.38	381.07	40.759	3.21	24	40.55	6.15	12.91
11-10	2.16	0.43	0.93	2.04	15	15	4.62	0	9.41	383.69	382.58	26.486	4.19	24	46.3	5.33	14.74
12-11	1.81	0.45	0.81	1.11	13	13	4.91	0	5.45	384.59	384.19	33.698	1.19	18	11.44	5.66	6.47
13-12	0.6	0.49	0.29	0.29	11	11	5.26	0	1.55	385.86	384.84	48.665	2.1	15	9.35	2.92	7.62
1-2	38.23	0.41	15.67	15.67	18	18	4.24	0	66.52	356.61	356.22	17.342	2.25	29 x 45	99.34	9.35	13.96
5A-5	0	0	0	0.55	0	10.2	5.42	0	2.99	366.6	366.5	8.261	1.21	15	7.11	4.9	
6-5A	1.08	0.51	0.55	0.55	10	10	5.45	0	3	367	366.8	19.13	1.05	15	6.6	4.76	5.38
14-8	0.22	0.44	0.1	0.1	6	6	6.44	0	0.62	377.7	377.5	18.969	1.05	15	6.63	1.74	5.40
15-9	0.07	0.9	0.06	0.06	6	6	6.44	0	0.41	383.17	381.62	49.478	3.13	15	11.43	1.46	9.31
16-9	1.27	0.54	0.69	0.69	12	12	5.08										

*PIPE RUNS WITH AN ASTERISK HAVE BEEN INCLUDED HERE ONLY FOR PIPE CAPACITY COMPUTATIONS IN THE ULTIMATE CONDITION FOR THE DOWNSTREAM RUN. THESE RUNS ARE NOT TO BE CONSTRUCTED WITH THIS PLAN.

InteID	Outlet WSE	Do	Qo	Lo	Sfo	Vo	Ql	Vi	Hi	Angle	MinorLoss	Final H	HGLJct	Inlet WSE	Rim Elev
	(ft)	(in)	(cfs)	(ft)	(%)	(ft)	(cfs)	(ft/s)	(ft)	(Deg)		(ft)	(ft)	(ft)	(ft)
* Ex.4	338.10	44.00	109.01	80.55	0.00	1.96	6.50	12.2	1.56	48.44	2.66	3.18	339.05	339.05	346.77
* Ex.5	343.05	44.00	104.26	186.23	0.00	1.84	4.50	10.89	1.84	62.81	n/a	3.1	341.58	341.58	343.7
* Ex.6	341.58	44.00	100.62	57.21	0.00	1.76	2.82	10.64	1.76	-8.8	n/a	3.02	342.85	342.85	346.73
* Ex.7	342.85	44.00	98.70	63.11	0.00	1.72	0.00	10.51	1.72	-29.29	1.48	3.05	344.31	344.31	349.16
* Ex.8	344.31	36.00	99.09	120.69	0.00	3.13	5.81	14.18	3.13	56.24	n/a	2.89	349.42	349.42	352.37
* Ex.15	349.42	36.00	87.71	158.60	0.00	2.50	1.16	12.69	2.50	-62.33	n/a	2.83	354.69	354.69	359.44
2	357.89	27(2b)	87.71	44.21	1.98	1.87	0.69	10.95	1.87	32.98	3.23	5.77	361.99	358.77	359.57
3	363.96	24 x 30.84	20.84	81.43	0.28	0.27	1.81	4.19	0.27	63.26	0.14	7.31	364.21	364.07	360.85
4	364.21	30.00	19.52	155.40	0.23	0.25	0.59	3.98	0.25	-0.34	0.12	3.28	364.68	364.56	368.05
5	364.68	30.00	19.38	113.26	0.22	0.24	0.69	6.34	0.63	-8.94	n/a	1.49	366.74	366.74	371.78
7	366.74	30.00	16.64	61.37	0.00	0.56	0.00	6.00	0.56	-15.59	0.13	1.38	369.08	369.08	374.33
8	369.08	24.00	16.98	234.70	0.00	0.72	0.45	6.79	0.72	-11.31	1.05	1.48	378.23	378.23	384.30
20	378.23	24.00	16.27	23.21	0.00	0.69	0.00	6.65	0.69	7.64	n/a	1.45	381.12	381.12	385.47
9	381.12	24.00	16.38	73.15	0.00	0.69	0.00	6.67	0.69	30.59	0.69	1.46	382.33	382.33	388.57
10	382.33	24.00	13.03	40.76	0.00	0.57	0.00	6.04	0.57	-9.65	n/a	1.30	383.68	383.68	390.71
11	383.68	24.00	9.41	26.49	0.00	0.44	4.29	5.34	0.44	4.06	n/a	1.10	384.79	384.79	391.60
12	384.92	18.00	5.45	33.70	0.00	0.38	4.00	4.93	0.38	92.98	n/a	0.90	385.49	385.49	390.97
13	385.49	15.00	1.55	48.67	0.00	0.18	1.55	3.44	0.18	25.66	n/a	0.49	386.35	386.35	389.47
1	386.35	29 x 4.55	66.52	17.34	1.01	1.36	66.52	9.35	1.36	-27.08	n/a	0.78	365.39	364.03	356.61
5A	367.07	15.00	2.99	8.25	0.00	0.28	0.00	4.27	0.28	-91.97	0.27	0.69	367.29	367.29	372.06
6	367.29	15.00	3.00	19.13	0.00	0.28	0.00	4.28	0.28	69.93	0.76	0.69	367.39	367.39	373.83
15	382.33	15.00	0.35	62.67	0.00	0.11	0.62	2.56	0.11	78.28	n/a	0.31	378.01	378.01	383.20
15	382.33	15.00	0.41	49.48	0.00	0.09	0.41	2.36	0.09	78.53	n/a	0.25	383.42	383.42	389.10
16	382.33	18.00	3.48	38.77	0.00	0.28	3.48	4.22	0.28	-82.15	n/a	0.71	384.21	384.21	368.60
17	383.68	18.00	3.74	37.61	0.00	0.29	3.74	4.32	0.29	-73.28	n/a	0.74	384.99		

* EXISTING PIPE RUNS WITH AN ASTERISK HAVE BEEN INCLUDED HEREIN ONLY FOR PIPE CAPACITY COMPUTATIONS

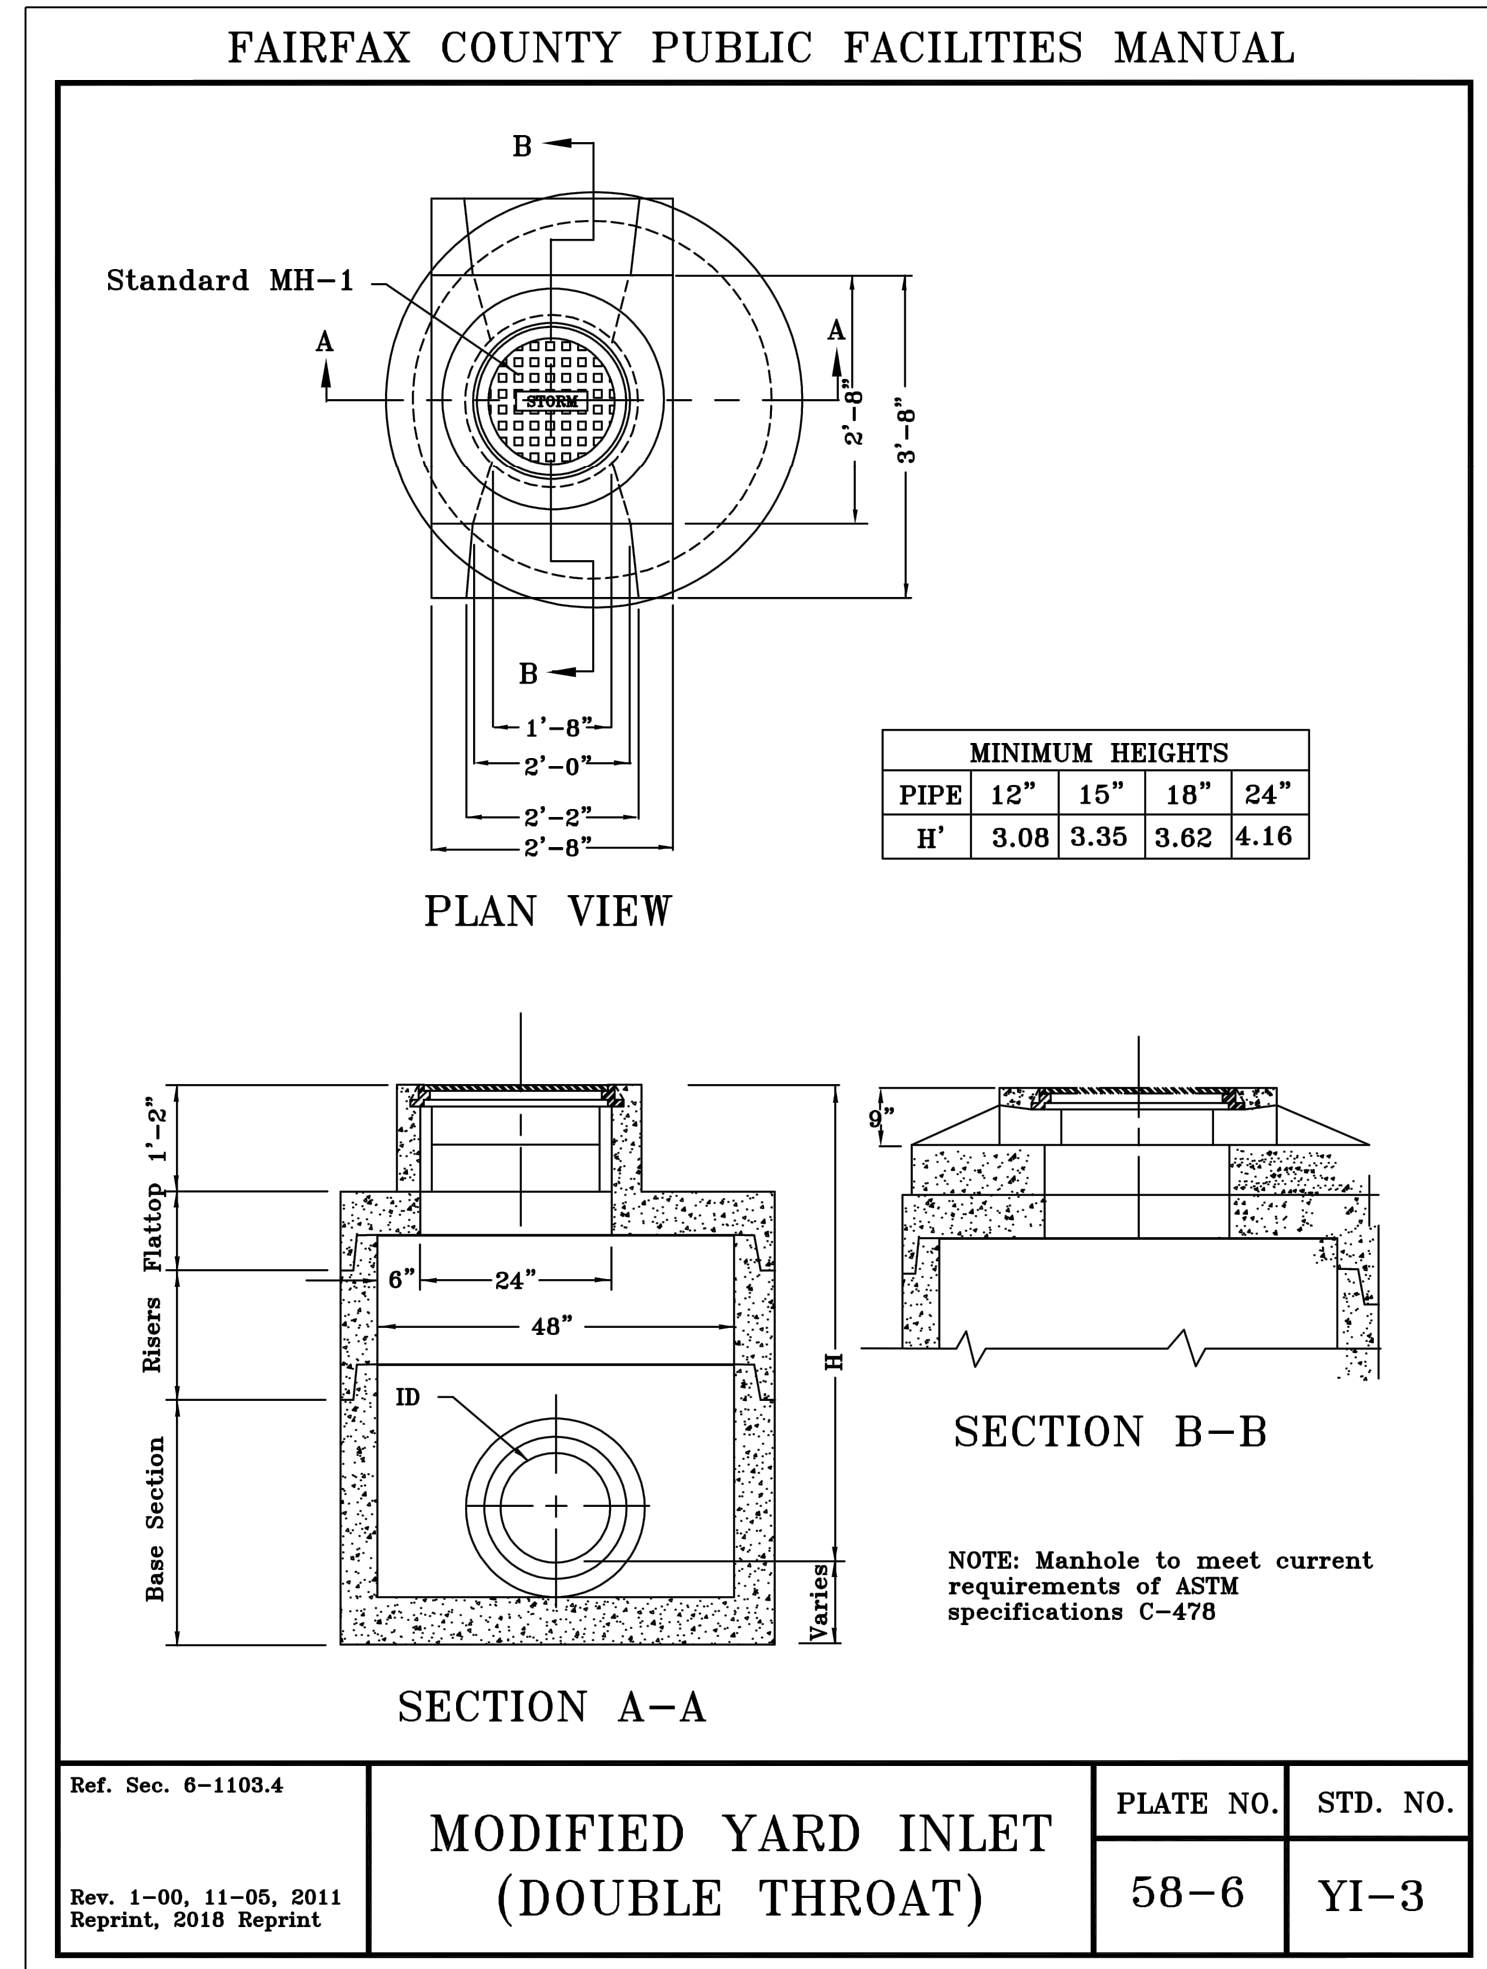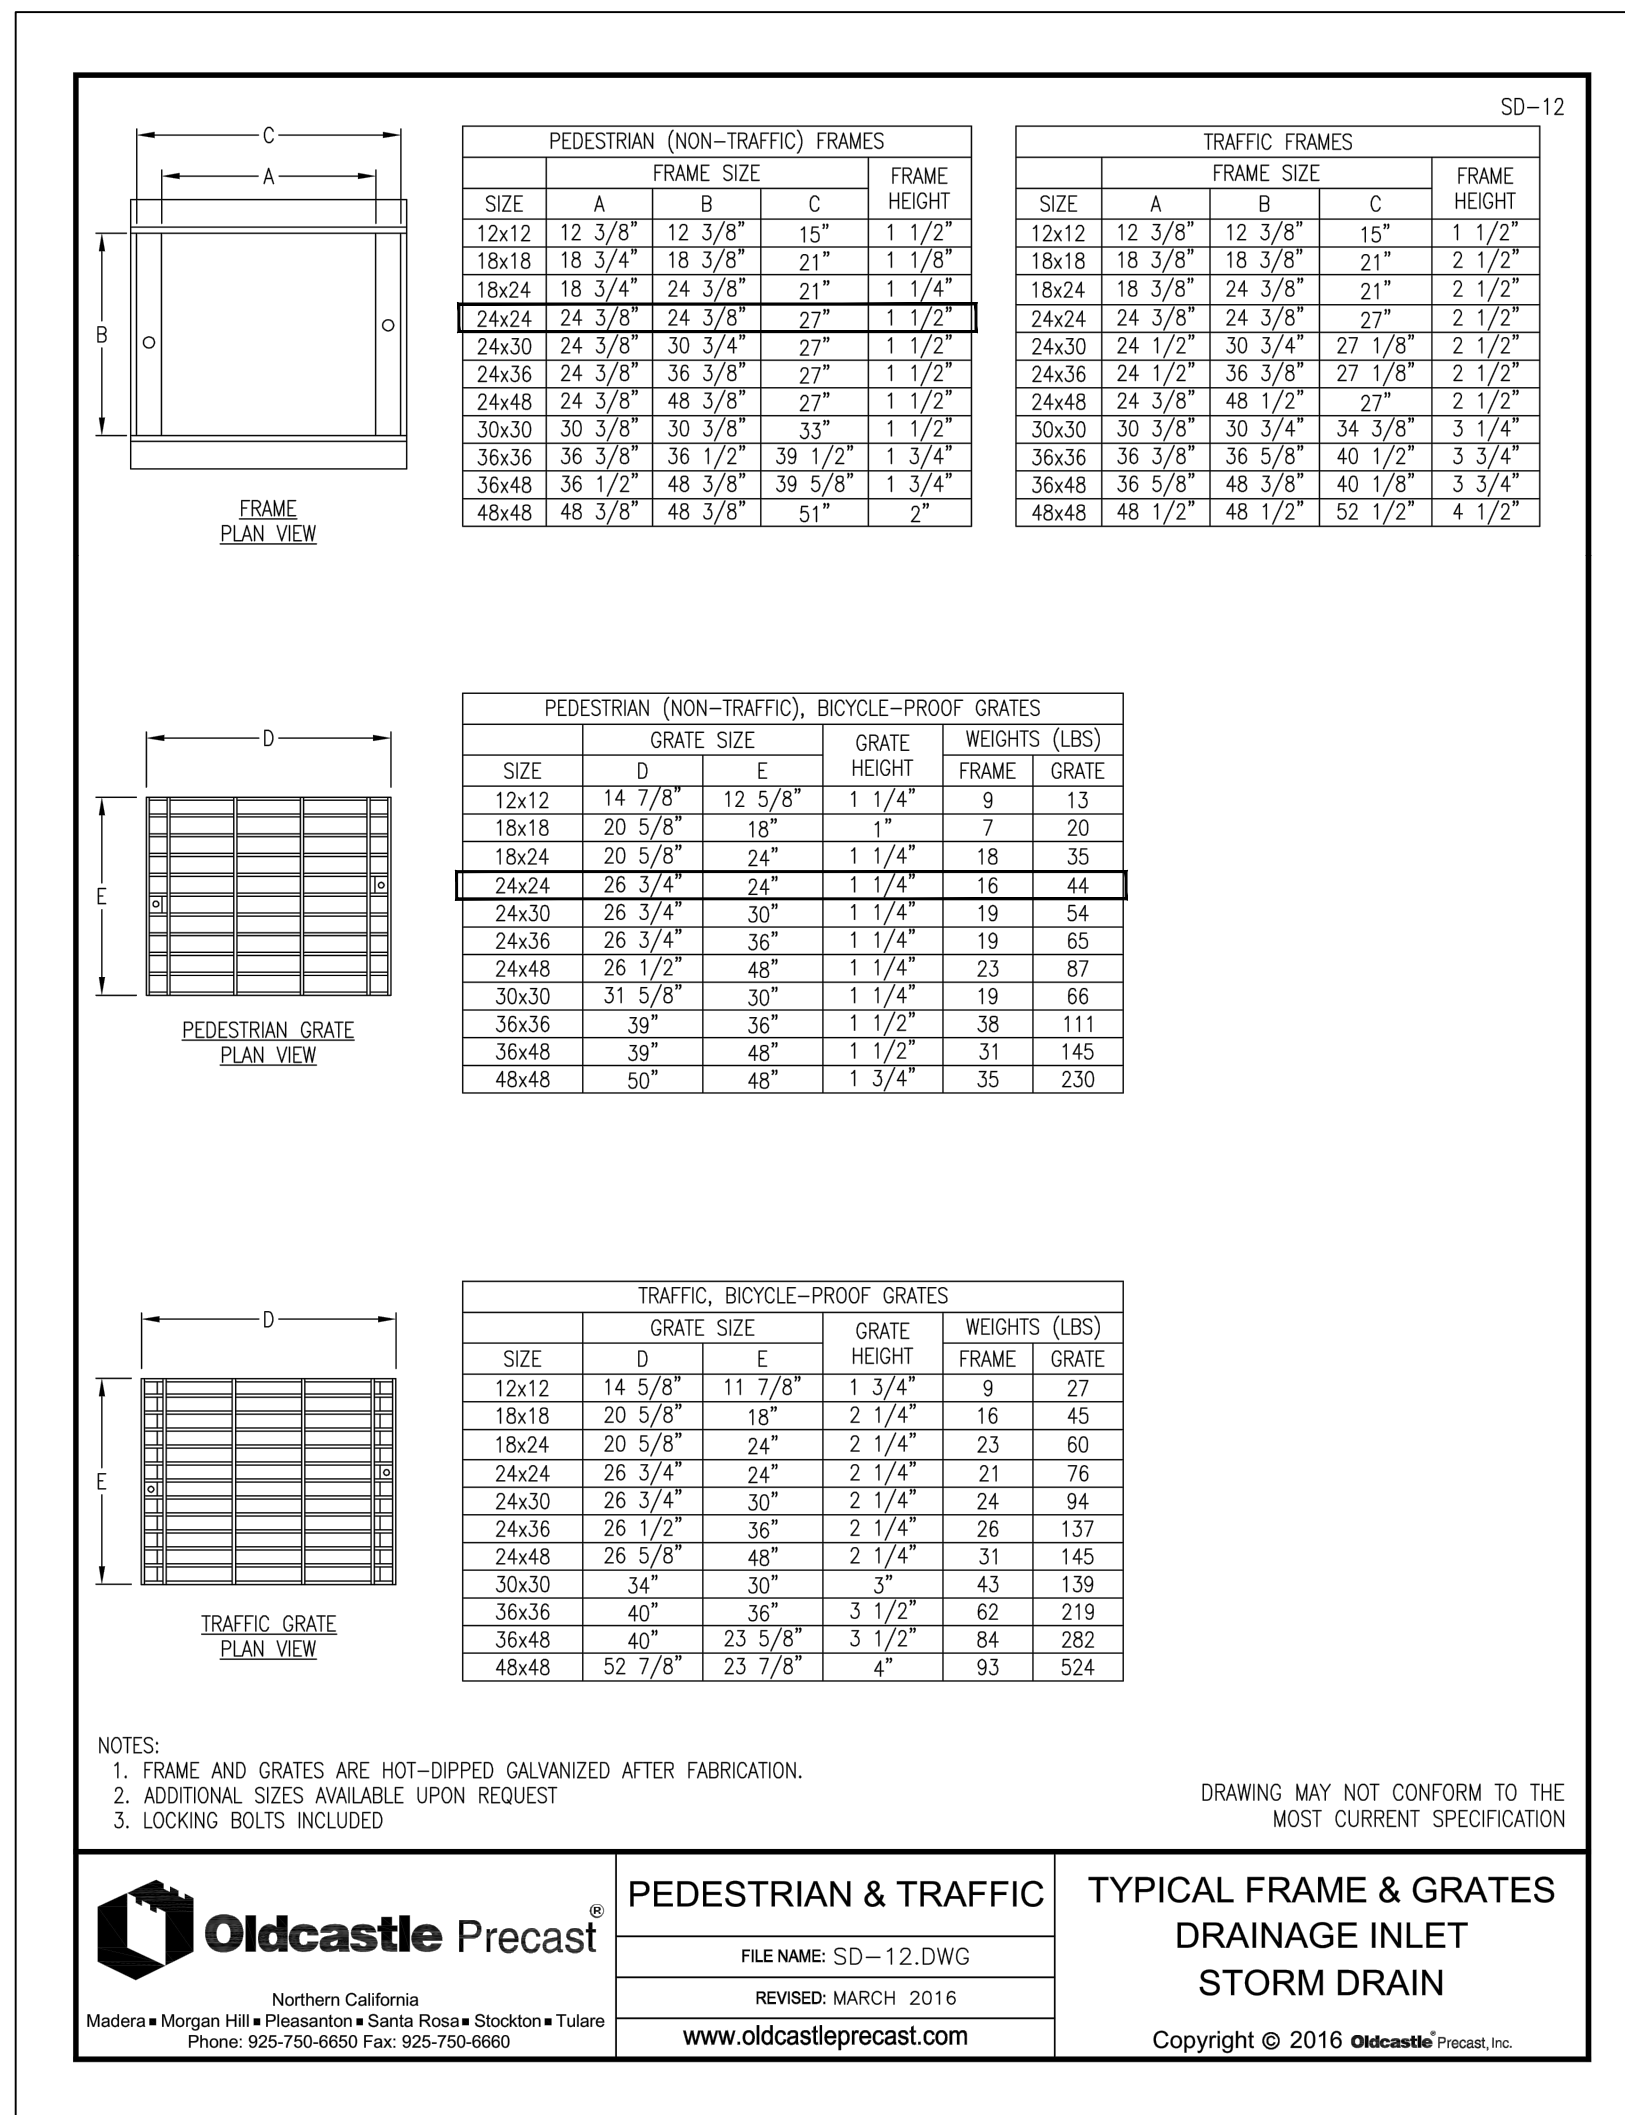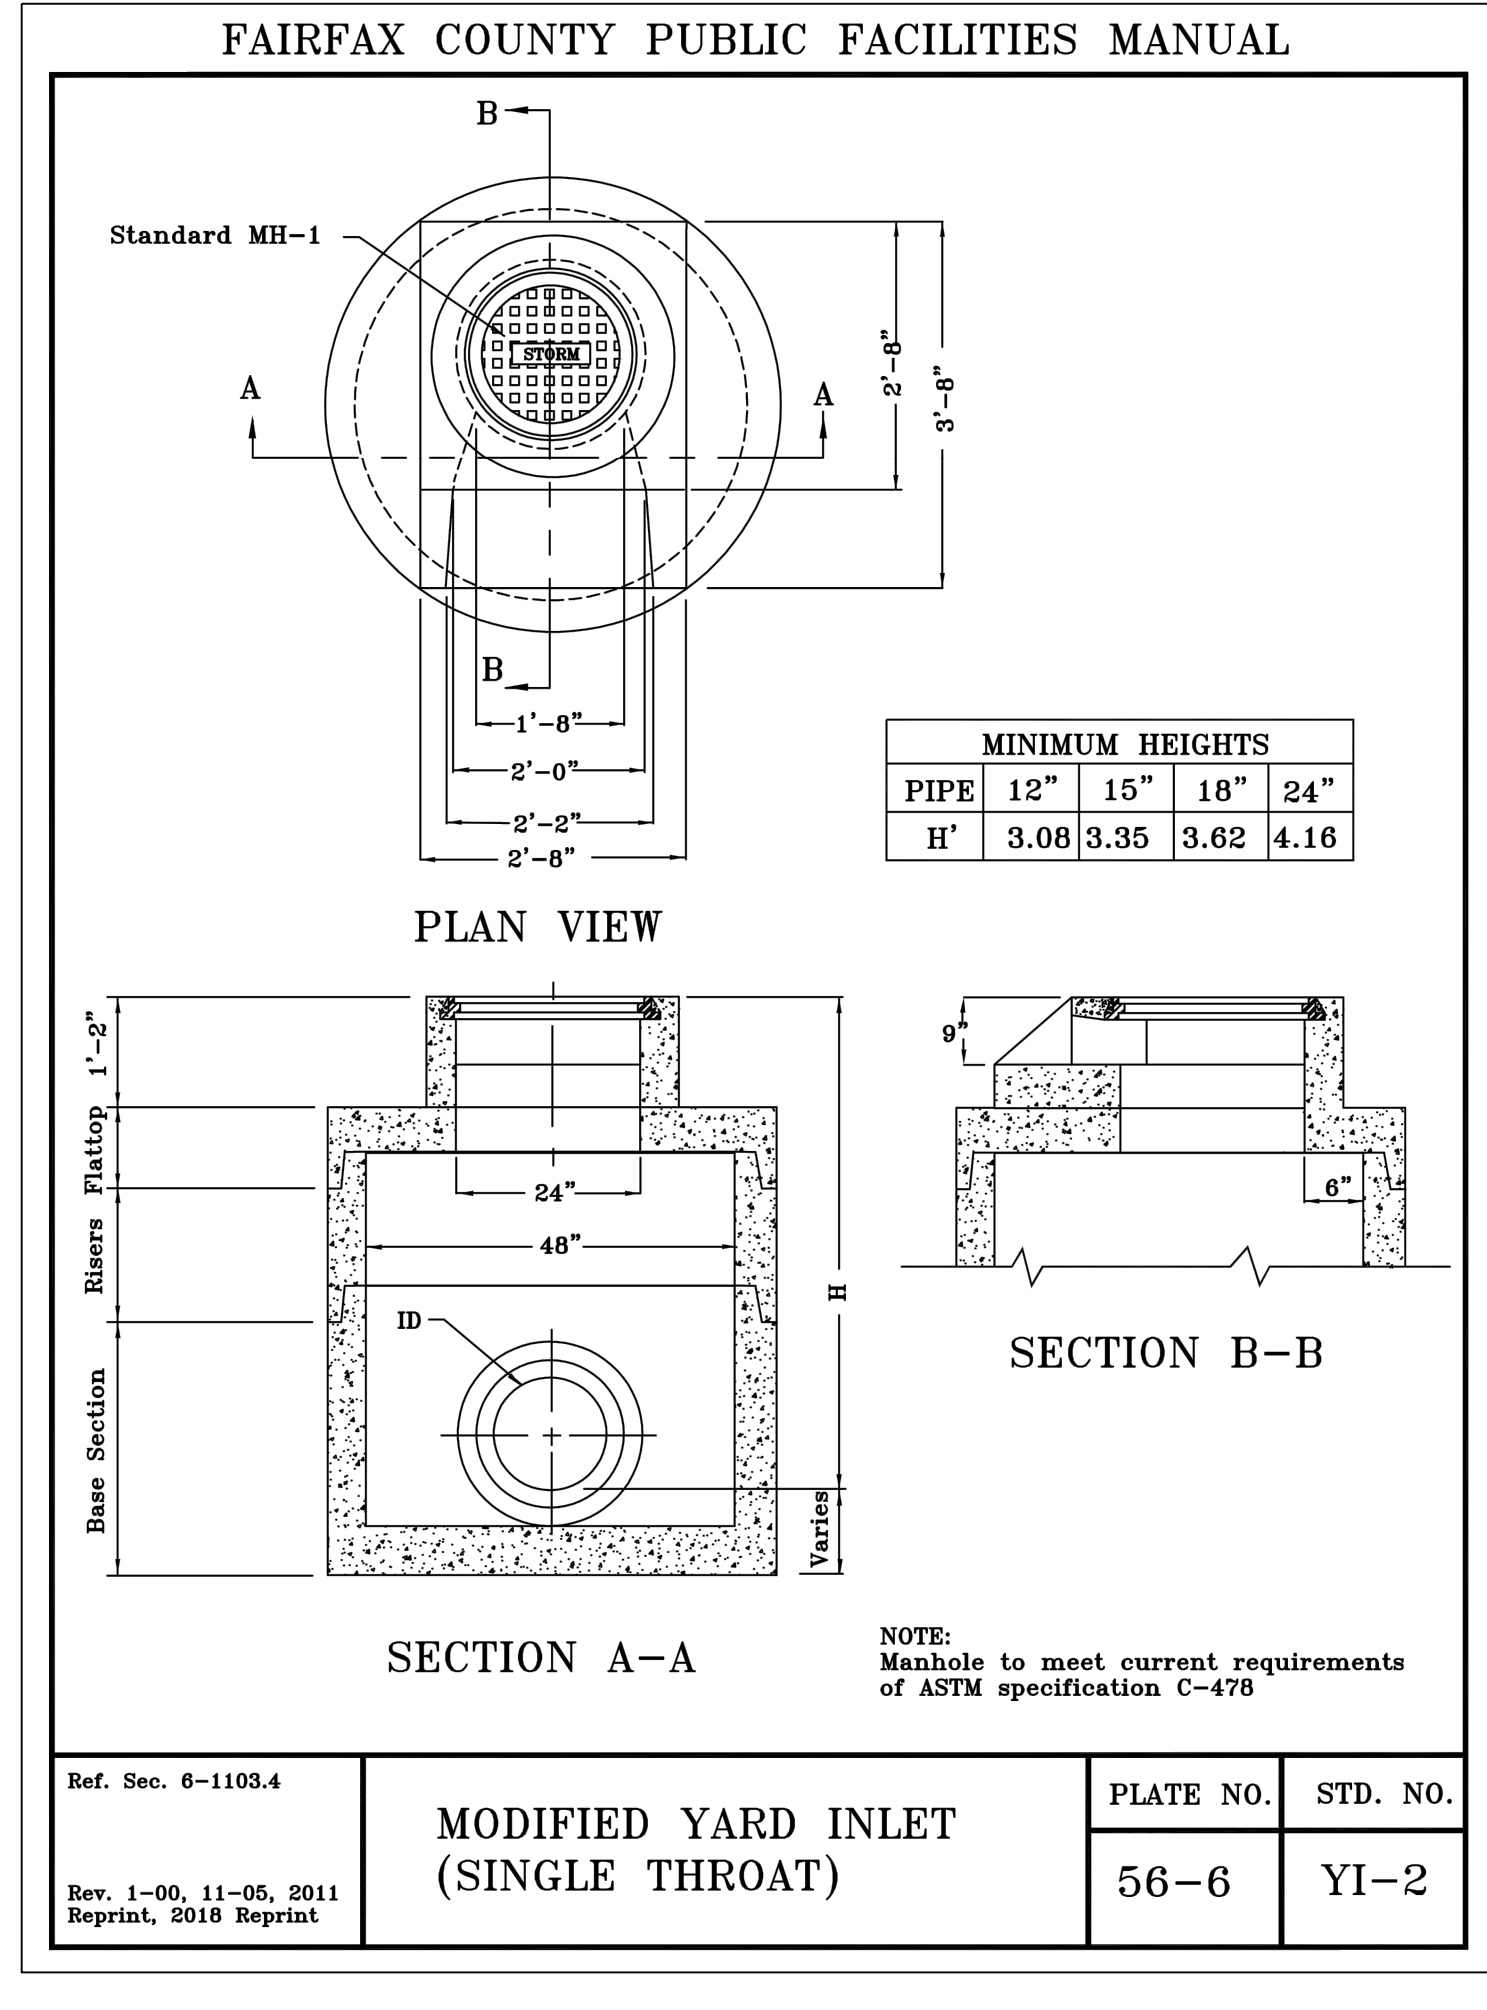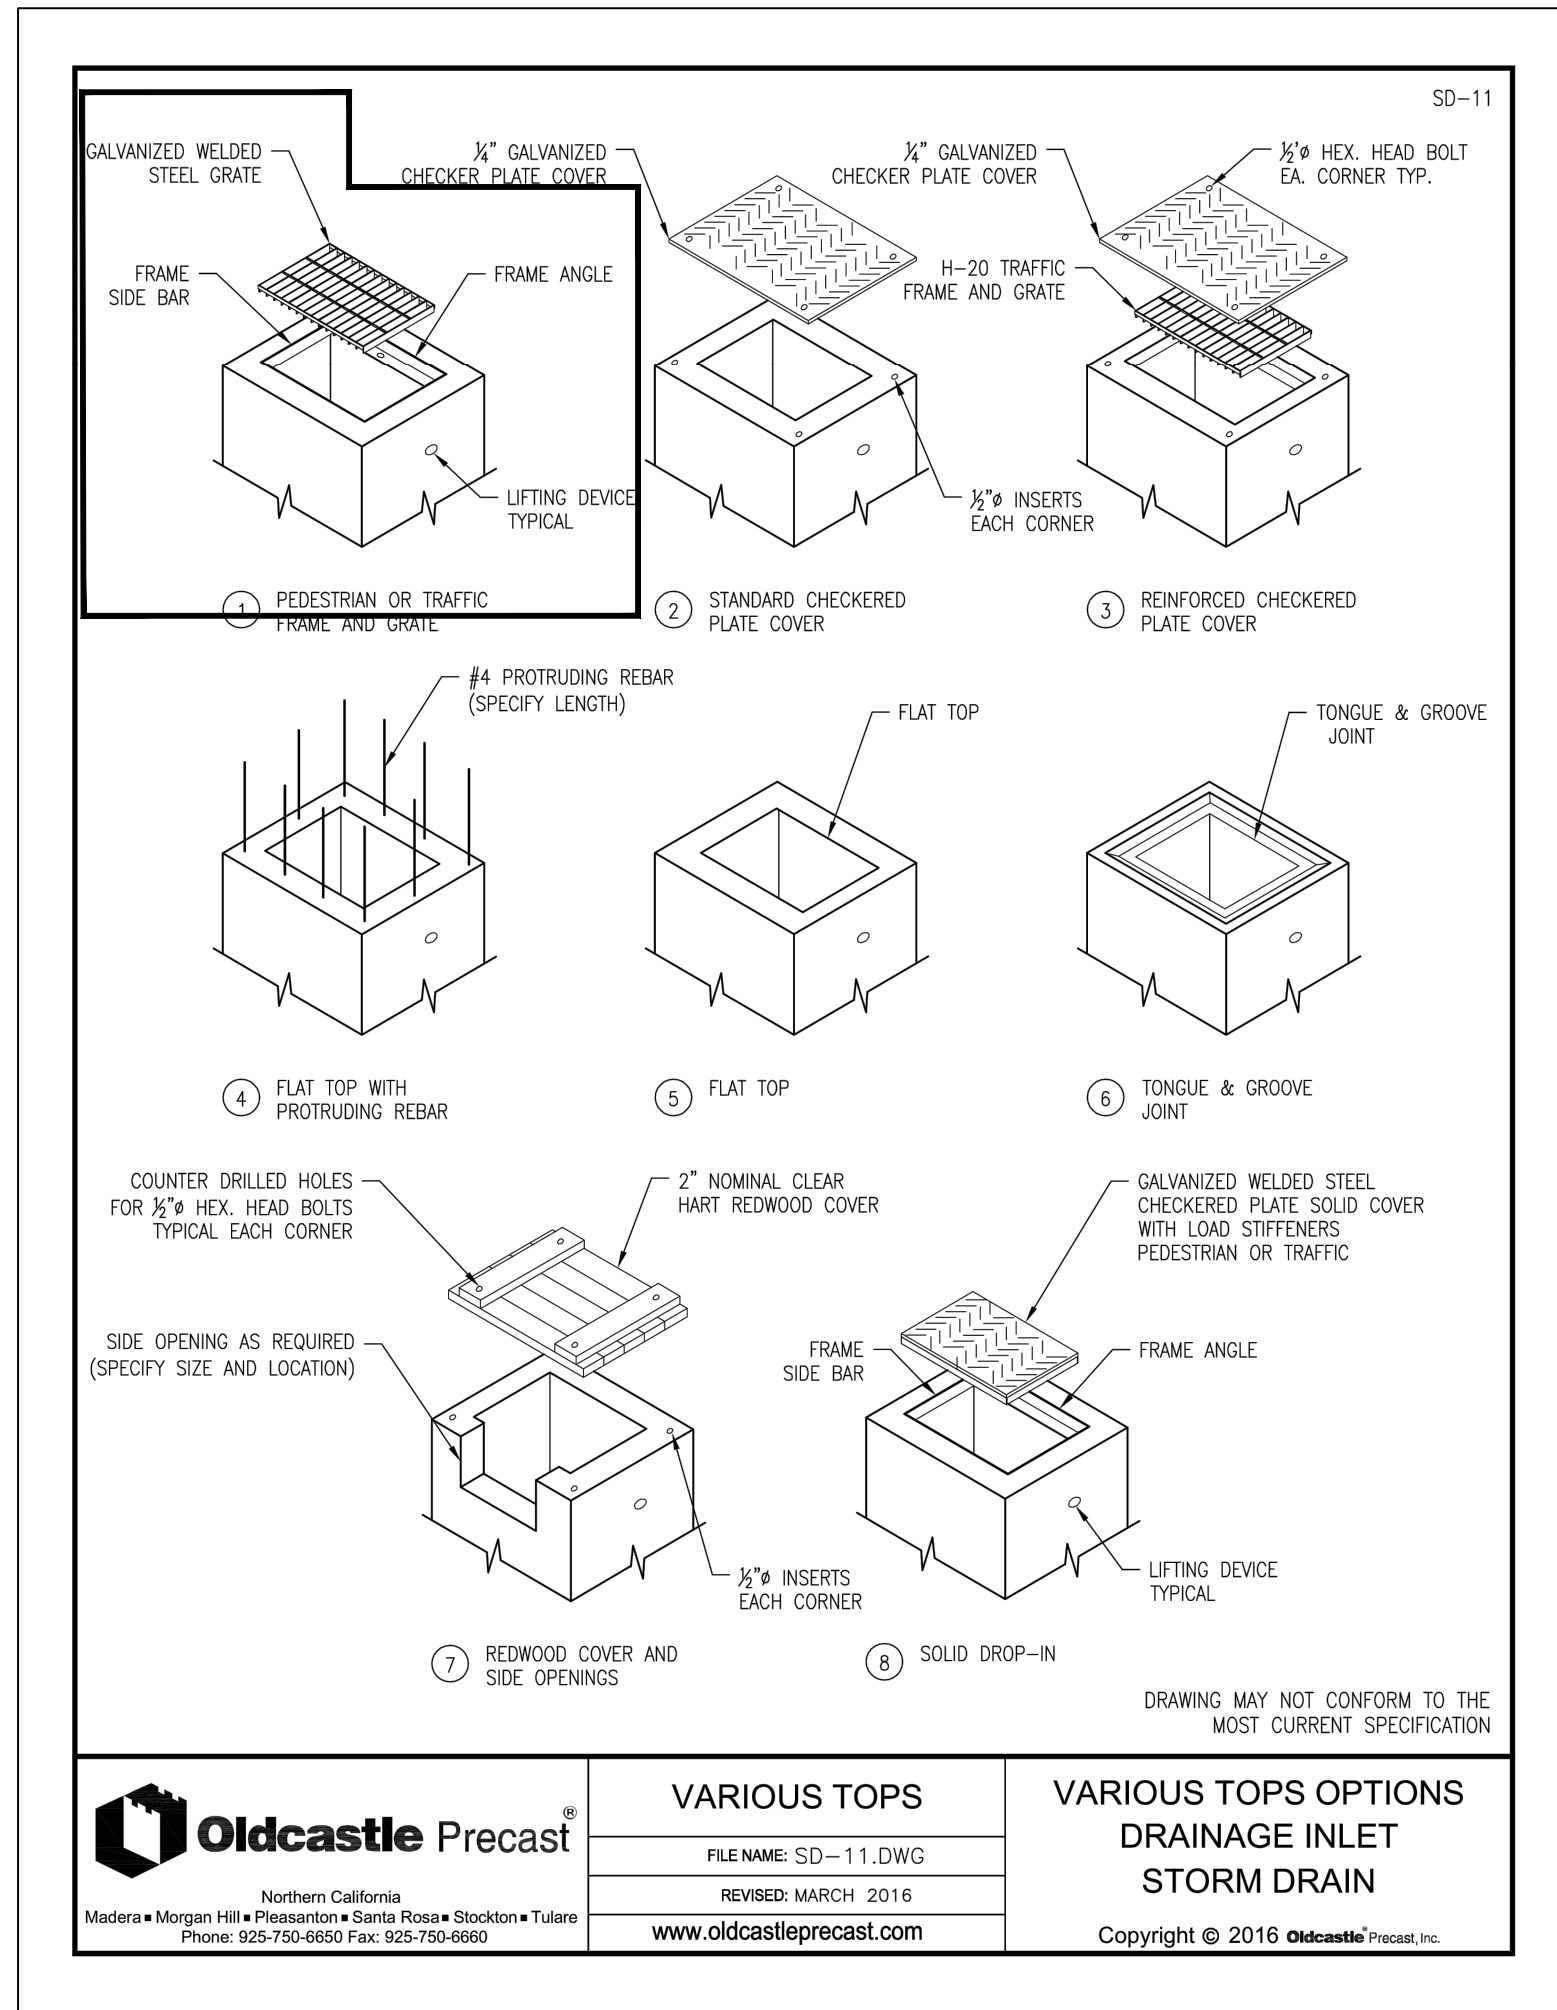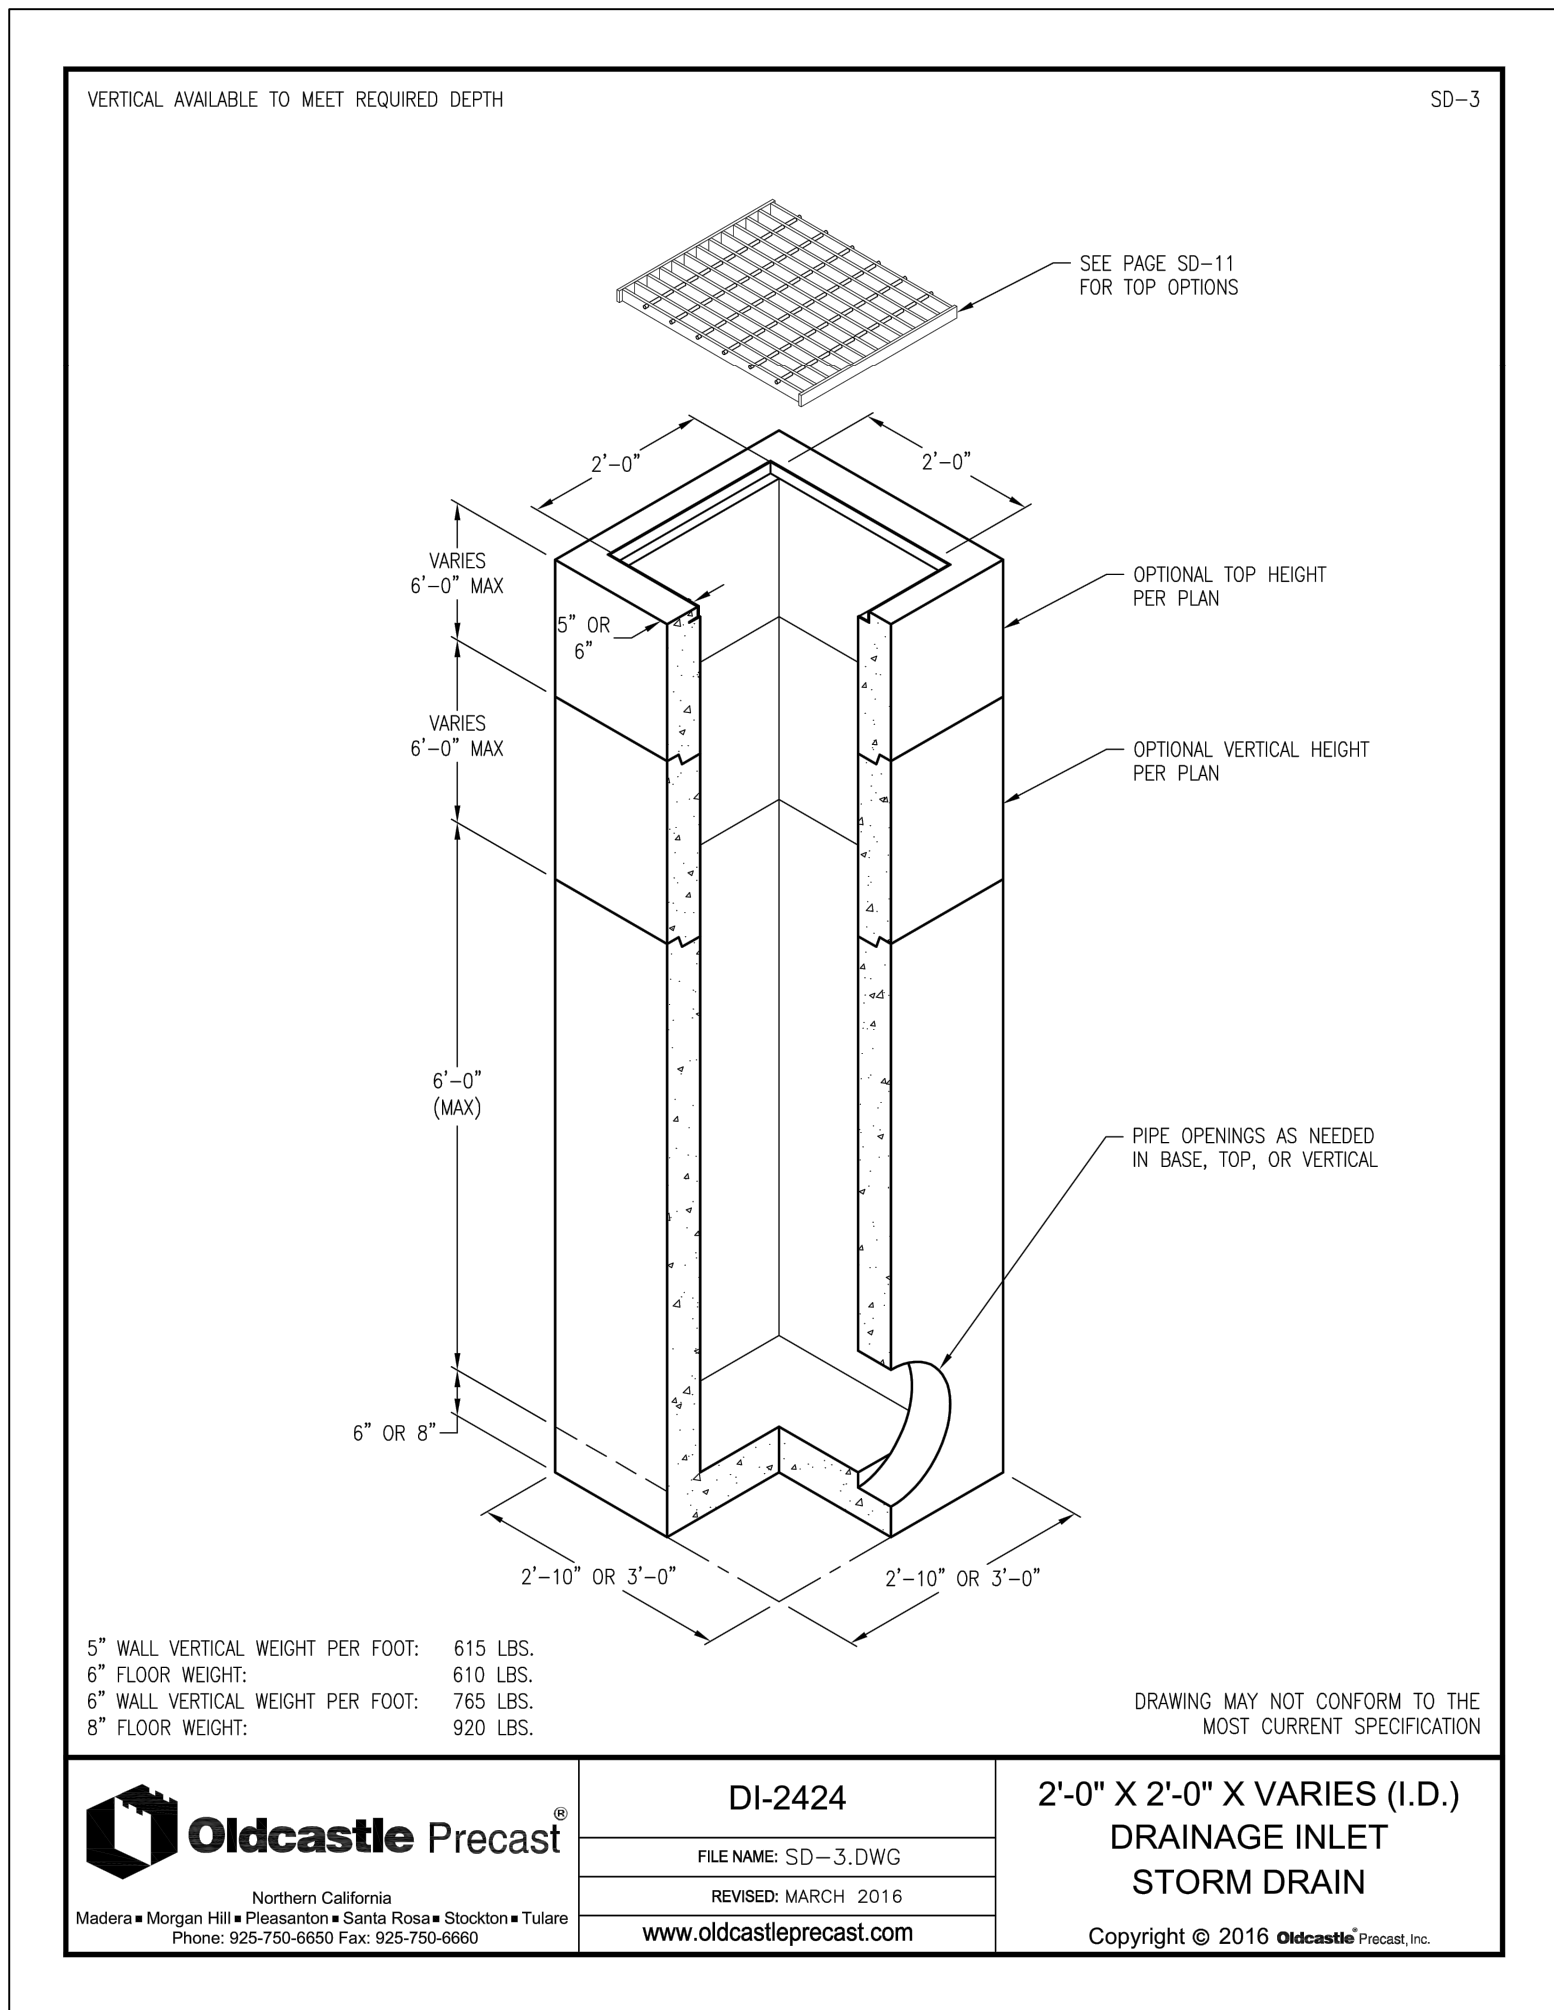


4	02/19/25	100% PLAN	urban Planners-Engineers-Landscape Architects-Land Surveyors 7710 Little Blue Turnpike Annandale, Virginia 22003 Tel. 703.642.8080 Fax. 703.642.8251 www.urban-llc.com
3	10/18/24	95% REVISION	
2	08/02/24	95% PLAN	
1	10/09/18	REVISION PER TOWN OF VIENNA COMMENTS	
No.	DATE	DESCRIPTION	

PLAN DATE	02-21-2018
Urban Ltd	04-18-2018
7710 Little Blue Turnpike	08-13-2018
Annandale, Virginia 22003	10-25-2018
Tel. 703.642.8080	08-02-2024
Fax. 703.642.8251	10-18-2024
www.urban-llc.com	02-19-2025

STORM SEWER COMPUTATIONS & DETAILS	DATE: AUG. 2018
ROADWAY AND DRAINAGE IMPROVEMENT PLAN	SCALE: NTS
GLYNDON STREET, N.E.	C.I. N/A
TOWN OF VIENNA	
FAIRFAX COUNTY, VIRGINIA	

SHEET 9A
OF 15
FILE No. PP-2156

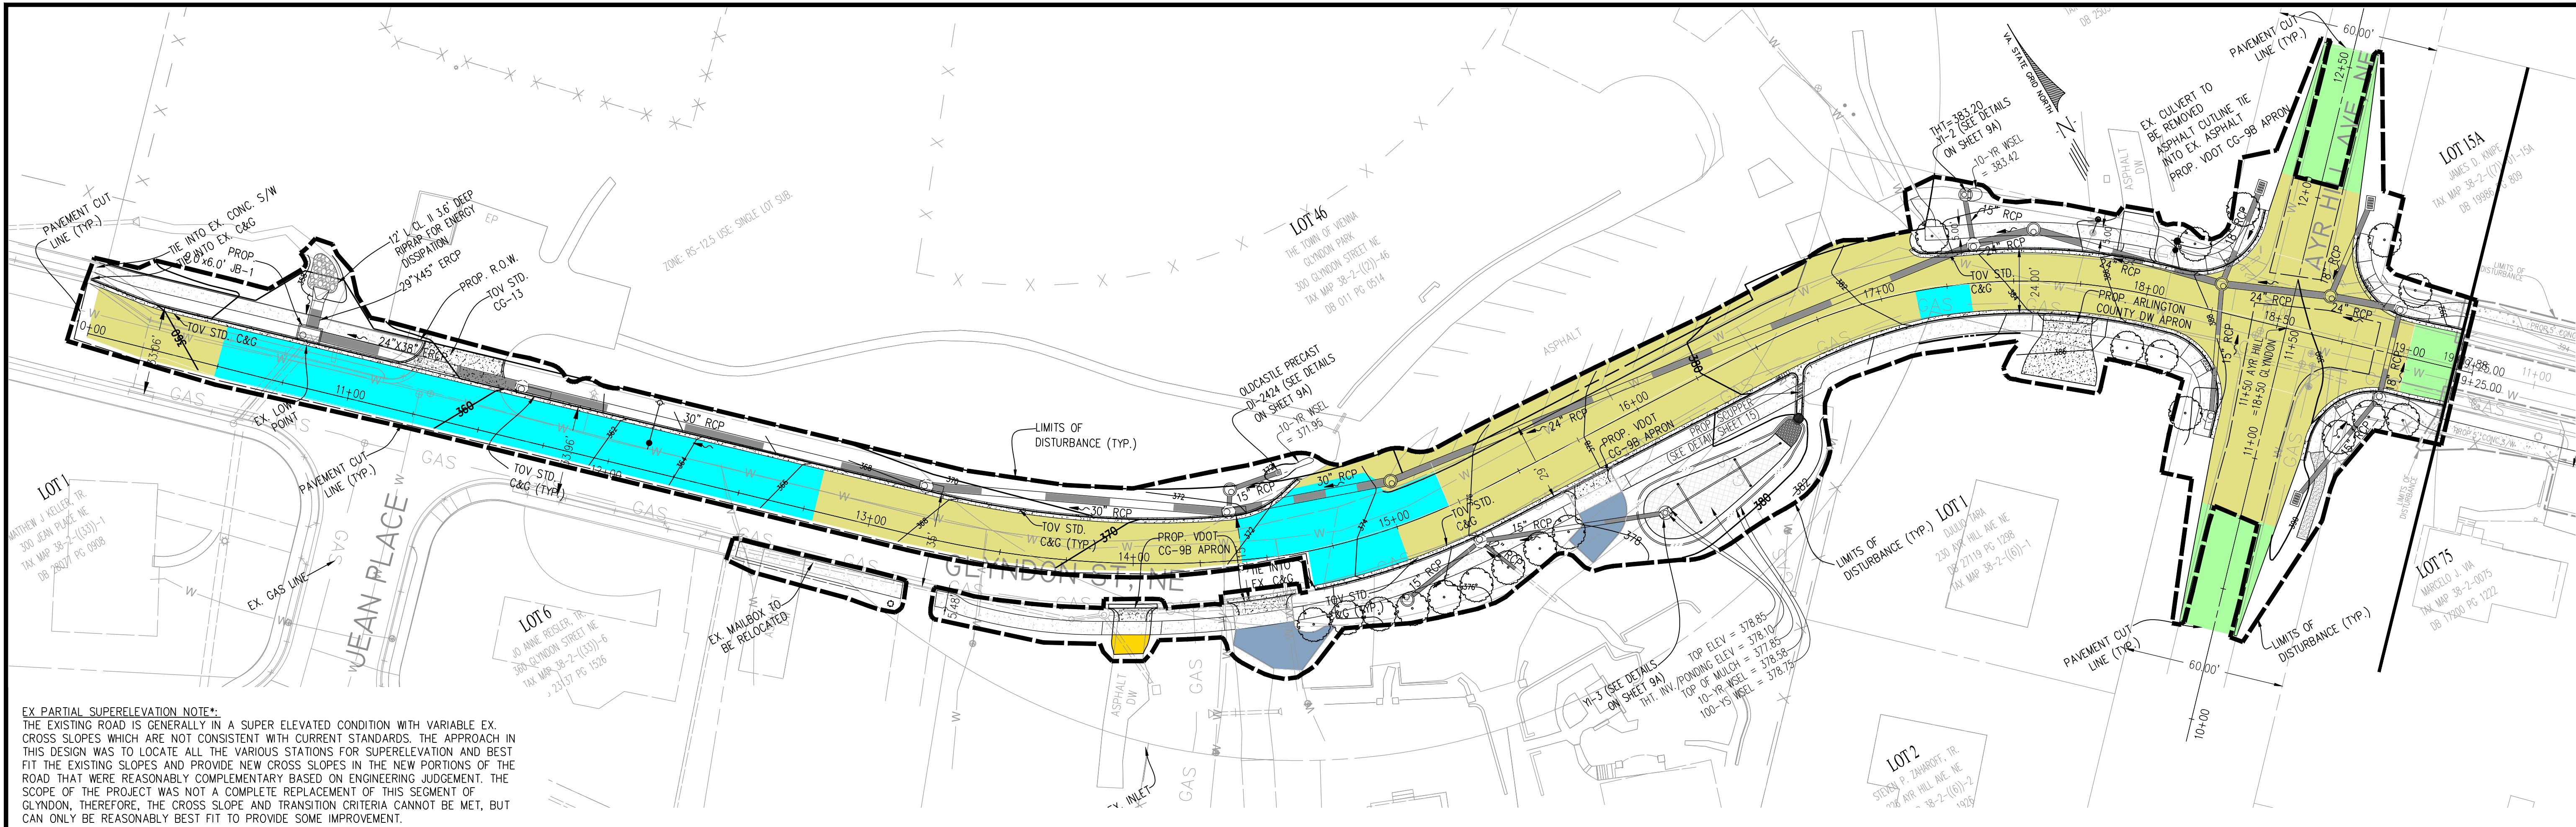



EX PARTIAL SUPERELEVATION NOTE*:
THE EXISTING ROAD IS GENERALLY IN A SUPER ELEVATED CONDITION WITH VARIABLE EX. CROSS SLOPES WHICH ARE NOT CONSISTENT WITH CURRENT STANDARDS. THE APPROACH IN THIS DESIGN WAS TO LOCATE ALL THE VARIOUS STATIONS FOR SUPERELEVATION AND BEST FIT THE EXISTING SLOPES AND PROVIDE NEW CROSS SLOPES IN THE NEW PORTIONS OF THE ROAD THAT WERE REASONABLY COMPLEMENTARY BASED ON ENGINEERING JUDGEMENT. THE SCOPE OF THE PROJECT WAS NOT A COMPLETE REPLACEMENT OF THIS SEGMENT OF GLYNDON, THEREFORE, THE CROSS SLOPE AND TRANSITION CRITERIA CANNOT BE MET, BUT CAN ONLY BE REASONABLY BEST FIT TO PROVIDE SOME IMPROVEMENT.

GLYNDON ST, NE ROAD DESIGN TABLE (NORTH BOUND)

Description	ROADWAY CL Station	Ex Crown Elev	Ex. EP Width from Ex. Crown	Ex. EP Elevation	Prop. EP Width from Ex. EP	Ex. X-Slope from Ex. Crown	Ex. Crown Longitude Slope	Prop. EP Width from Ex. Crown	New Slope Ex. Crown to EP	Prop. X-Slope	Prop. EP Elevation	Prop. EP Longitude Slope	Prop. TC Elevation (Ex. TC if curb exists)	Dist from TC to Front of S/W	Prop. Front of S/W Elevation	Prop. Back of S/W Elevation
Normal Crown	1000.00	361.26	18.37	360.83	0.96	-2.34%	-5.65%	19.33	-2.08%	-2.08%	360.86	-5.54%	361.24	3.12	361.30	361.39
Normal Crown	1025.00	360.41	11.67	360.15	6.39	-2.23%	-3.40%	18.06	-2.08%	-2.08%	360.03	-3.29%	360.42	5.00	360.52	360.61
Normal Crown	1050.00	359.85	12.84	359.62	6.37	-1.79%	-2.24%	19.21	-2.08%	-2.08%	359.45	-2.34%	359.83	5.00	359.94	360.02
Normal Crown	1075.00	359.57	12.53	359.40	6.59	-1.36%	-1.12%	19.12	-2.08%	-2.08%	359.17	-1.11%	359.55	5.00	359.66	359.75
Normal Crown	1100.00	359.60	12.46	359.54	6.61	-0.48%	0.12%	19.07	-1.75%	-1.75%	359.27	0.38%	359.65	5.00	359.75	359.86
Normal Crown	1125.00	359.87	12.18	359.93	6.79	1.08%	1.08%	18.97	-2.08%	-2.08%	359.48	0.84%	N/A	N/A	N/A	N/A
Normal Crown	1150.00	360.30	12.00	360.43	6.92	1.08%	1.72%	18.92	-2.08%	-2.08%	359.91	1.72%	N/A	N/A	N/A	N/A
Normal Crown	1175.00	361.05	11.68	361.15	7.09	0.86%	3.00%	18.77	-2.08%	-2.08%	360.66	3.01%	361.04	N/A	N/A	N/A
Normal Crown	1200.00	362.33	11.43	362.35	7.56	0.17%	5.12%	18.99	-2.08%	-2.08%	361.94	5.10%	362.32	N/A	N/A	N/A
Normal Crown	1225.00	364.07	11.39	363.98	7.78	-0.79%	6.96%	19.17	-2.08%	-2.08%	363.67	6.95%	364.05	N/A	N/A	N/A
Normal Crown	1250.00	365.67	11.47	365.50	7.87	-1.48%	6.40%	19.34	-2.08%	-2.08%	365.27	6.39%	365.65	N/A	N/A	N/A
Normal Crown	1275.00	366.56	11.58	366.34	7.90	-1.90%	3.56%	19.48	-2.08%	-2.08%	366.15	3.55%	366.54	N/A	N/A	N/A
Level Crown	1300.00	367.52	11.47	367.17	8.12	-3.05%	3.84%	19.59	-2.08%	-2.08%	367.11	3.83%	367.49	N/A	N/A	N/A
Reverse Crown	1325.00	368.48	11.03	368.04	8.23	-3.99%	3.84%	19.26	-3.00%	-3.00%	367.90	3.16%	368.28	N/A	N/A	N/A
Transition to Full Super Elevation	1350.00	369.37	11.20	368.89	7.90	-4.29%	3.56%	19.10	-3.70%	-3.70%	368.66	3.04%	369.04	N/A	N/A	N/A
Begin Full Super Elevation	1366.06	369.85	11.05	369.26	7.65	-5.34%	2.99%	18.70	-4.00%	-4.00%	369.10	2.73%	369.48	N/A	N/A	N/A
Full Super Elevation	1375.00	370.12	11.30	369.48	7.51	-5.66%	3.02%	18.81	-4.00%	-4.00%	369.37	2.97%	369.75	N/A	N/A	N/A
Full Super Elevation	1400.00	370.78	11.40	370.16	6.50	-5.44%	2.64%	17.90	-4.00%	-4.00%	370.06	2.79%	370.45	N/A	N/A	N/A
Full Super Elevation	1425.00	371.62	12.42	371.01	4.40	-4.91%	3.36%	16.82	-4.00%	-4.00%	370.95	3.53%	371.33	N/A	N/A	N/A
Full Super Elevation	1450.00	372.56	12.69	372.12	4.21	-3.47%	3.76%	16.90	-4.00%	-4.00%	371.88	3.75%	372.27	N/A	N/A	N/A
Full Super Elevation	1464.66	373.39	13.25	372.89	N/A	-3.77%	5.66%	N/A	-4.00%	-4.00%	N/A	N/A	N/A	N/A	N/A	N/A
Full Super Elevation	1475.00	373.59	13.17	373.12	N/A	-3.57%	1.93%	N/A	-4.00%	-4.00%	N/A	N/A	N/A	N/A	N/A	N/A
Full Super Elevation	1500.00	374.64	13.76	374.15	-0.48	-3.56%	4.20%	13.28	-4.00%	-4.00%	374.11	4.45%	N/A	N/A	N/A	N/A
End Full Super Elevation	1510.27	374.98	13.70	374.61	-1.02	-2.70%	3.31%	12.68	-4.00%	-4.00%	374.47	3.54%	N/A	N/A	N/A	N/A
Transition to Reverse Crown	1525.00	375.80	13.95	375.18	-0.94	-4.44%	5.57%	13.01	-3.00%	-3.00%	375.41	6.36%	N/A	N/A	N/A	N/A
Reverse Crown	1550.00	376.88	13.42	376.28	0.00	-4.47%	4.32%	13.42	-2.08%	-2.08%	376.60	4.76%	N/A	N/A	N/A	N/A
Transition to Level Crown on Right	1575.00	377.92	12.97	377.43	0.11	-3.78%	4.16%	13.08	-2.44%	-2.44%	377.60	4.00%	N/A	N/A	N/A	N/A
Transition to Level Crown on Left	1600.00	378.90	12.51	378.53	-0.17	-2.96%	3.92%	12.34	-1.62%	-1.62%	378.70	4.40%	N/A	N/A	N/A	N/A
Reverse Crown on Left	1625.00	379.92	12.54	379.60	-0.57	-2.55%	4.08%	11.97	-0.42%	-0.42%	379.87	4.68%	N/A	N/A	N/A	N/A
Reverse Crown on Left	1650.00	380.82	13.15	380.58	-0.81	-1.83%	3.60%	12.34	-0.65%	-0.65%	380.74	3.48%	N/A	N/A	N/A	N/A
Transition to Full Super Elevation	1675.00	381.60	13.35	381.53	1.29	-0.52%	3.12%	14.64	0.23%	0.23%	381.63	3.58%	N/A	N/A	N/A	N/A
Begin Full Super Elevation	1686.57	381.90	13.20	381.93	0.00	0.23%	2.59%	13.20	4.00%	4.00%	382.43	6.87%	N/A	N/A	N/A	N/A
Full Super Elevation	1700.00	382.25	12.78	382.42	0.00	1.33%	2.61%	12.78	4.00%	4.00%	382.76	2.48%	N/A	N/A	N/A	N/A
Full Super Elevation	1725.00	383.03	12.05	383.35	-1.40	2.66%	3.12%	10.65	4.00%	4.00%	383.46	2.78%	383.84	10.12	384.05	384.15
Full Super Elevation	1750.00	384.13	10.85	384.39	0.48	2.40%	4.40%	11.33	4.00%	4.00%	384.58	4.51%	384.96	5.00	385.07	385.17
End Full Super Elevation	1769.51	385.12	11.10	385.12	0.85	0.00%	5.07%	11.95	4.00%	4.00%	385.60	5.20%	385.98	5.00	386.08	386.19
Transition to Reverse Crown	1775.00	385.41	11.09	385.60	0.91	1.71%	5.28%	12.00	3.00%	3.00%	385.77	3.13%	386.15	5.00	386.26	386.36
Reverse Crown	1800.00	386.63	10.76	386.57	0.71	-0.56%	4.88%	11.47	2.08%	2.08%	386.87	4.39%	387.25	5.00	387.35	387.46
Transition to Level Crown on Left	1825.00	388.07	10.71	387.74	N/A	-3.08%	5.76%	N/A	N/A	N/A	N/A	N/A	N/A	N/A	N/A	N/A
Level Crown on Left	1853.60	389.79	11.00	389.85	N/A	0.55%	6.01%	N/A	N/A	N/A	N/A	N/A	N/A	N/A	N/A	N/A
Transition to Normal Crown	1875.00	390.30	12.76	390.14	N/A	-1.25%	2.38%	N/A	N/A	N/A	N/A	N/A	N/A	N/A	N/A	N/A
Normal Crown	1900.00	391.40	10.90	391.19	0.98	-1.93%	4.40%	11.88	-1.93%	-1.93%	391.17	4.30%	391.55	0.62	391.67	391.67
Normal Crown	1917.88	392.10	12.24	391.88	0.00	-1.80%	3.91%	12.24	-1.80%	-1.80%	391.88	3.97%	392.26	5.00	392.37	392.47


Notes:
Note: (-) sign indicate downward slope

TYPICAL PAVEMENT WEDGING DETAIL
TO BE USED FOR PAVEMENT ADDITIONS

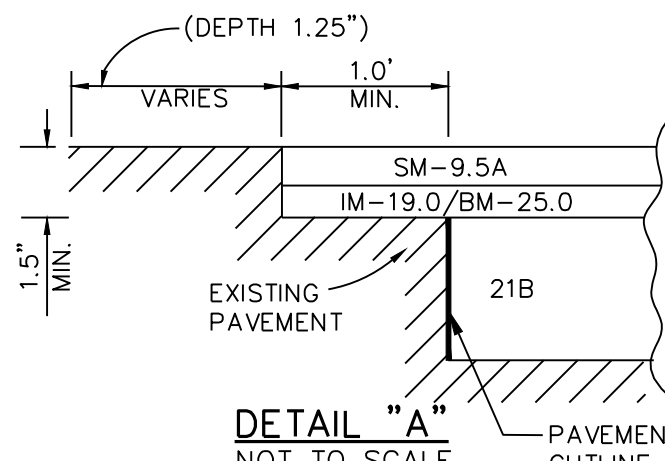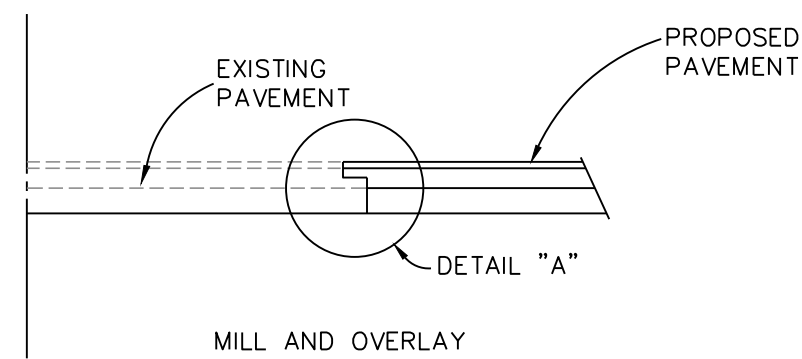


NOTE:
BOTTOM AND ALL SIDES OF CUT TO BE PREPARED WITH ASPHALT PRIOR TO PLACING ASPHALT MIX.

TYPICAL SECTION
ASPHALT DRIVEWAY REPLACEMENT
(NOT TO SCALE)

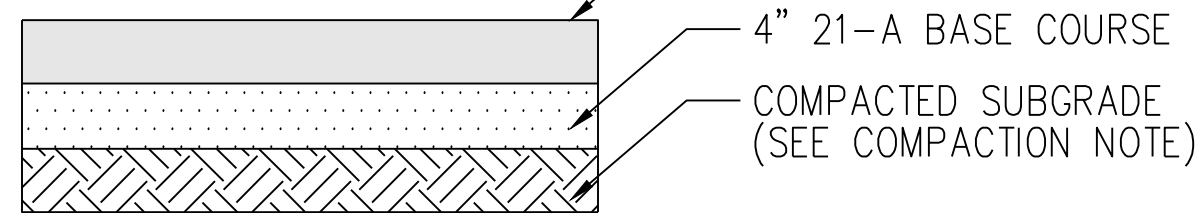

Notes:
Note: (-) sign indicate downward slope

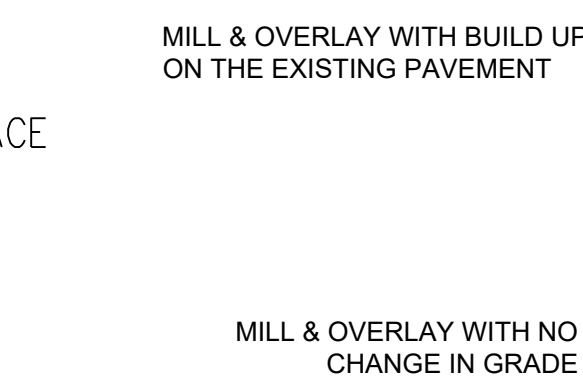


*THE PROP. PAVEMENT THICKNESS ARE BASED ON THE VIENNA PAVEMENT DESIGN GUIDE (2015), PAVEMENT SECTION C.

LEGEND



GLYNDON ST, NE ROAD DESIGN TABLE (SOUTH BOUND)

ROADWAY CL Station	Ex Crown Elev	Ex. EP Width from Ex. Crown	Ex. EP Elevation	Prop. EP Width from Ex. EP	Ex. X-Slope from Ex. Crown	Ex. Crown Longitude Slope	Prop. EP Width from Ex. Crown	New Slope Ex. Crown to Ex. EP	Prop. X-Slope	Prop. EP Elevation	Prop. EP Longitude Slope	Prop. TC Elevation (Ex. TC if curb exists)	Dist from TC to Front of S/W	Prop. Front of S/W Elevation	Prop. Back of S/W Elevation	
1000.00	361.26	14.00	360.54	N/A	-5.14%	-5.65%	N/A	N/A	No Improvements made from station 1000.00 to 1250.00. Existing road, curb and gutter and sidewalk remains							
1025.00	360.41	12.39	359.62	N/A	-6.38%	-3.40%	N/A	N/A								
1050.00	359.85	11.24	359.06	N/A	-7.03%	-2.24%	N/A	N/A								
1075.00	359.57	12.10	358.94	N/A	-5.21%	-1.12%	N/A	N/A								
1100.00	359.60	11.67	359.30	N/A	-2.57%	0.12%	N/A	N/A								
1125.00	359.87	11.78	359.66	N/A	-1.78%	1.08%	N/A	N/A								
1150.00	360.30	12.33	360.01	N/A	-2.35%	1.72%	N/A	N/A								
1175.00	361.05	12.24	360.61	N/A	-3.59%	3.00%	N/A	N/A								
1200.00	362.33	12.17	362.02	N/A	-2.55%	5.12%	N/A	N/A								
1225.00	364.07	12.01	363.63	N/A	-3.66%	6.96%	N/A	N/A								
1250.00	365.67	12.03	365.24	N/A	-3.57%	6.40%	N/A	N/A								
1275.00	366.56	12.17	366.46	N/A	-0.82%	3.56%	N/A	N/A	N/A	N/A	N/A	N/A	N/A	366.47	366.59	
1300.00	367.52	12.32	367.53	N/A	0.08%	3.84%	N/A	N/A	N/A	N/A	N/A	367.76	0.00	367.76	367.86	
1325.00	368.48	12.82	368.53	N/A	0.39%	3.84%	N/A	N/A	N/A	N/A	N/A	368.92	0.00	368.92	369.02	
1350.00	369.37	12.65	369.41	N/A	0.32%	3.56%	N/A	N/A	N/A	N/A	N/A	369.77	3.80	369.85	369.95	
1366.06	369.85	12.60	369.85	N/A	0.00%	2.99%	N/A	N/A	N/A	N/A	N/A	370.17	5.18	370.28	370.38	
1375.00	370.12	12.20	370.08	N/A	-0.33%	3.02%	N/A	N/A	N/A	N/A	N/A	370.38	5.21	370.49	370.59	
1400.00	370.78	12.40	370.81	N/A	0.24%	2.64%	N/A	N/A	N/A	N/A	N/A	N/A	N/A	371.16	371.26	
1425.00	371.62	12.77	371.63	N/A	0.08%	3.36%	N/A	N/A	N/A	N/A	N/A	371.51	5.00	371.61	371.72	
1450.00	372.56	13.37	372.62	N/A	0.45%	3.76%	N/A	N/A	N/A	N/A	N/A	N/A	N/A	372.90	373.00	
1465.33	373.39	13.32	373.34	0.00	-0.38%	5.41%	13.32	-0.38%	-0.38%	373.34	4.40%	373.72	5.00	372.90	373.00	
1475.00	373.59	12.83	373.82	0.76	1.79%	2.07%	13.59	1.50%	1.50%	373.79	4.70%	374.18	5.00	374.28	374.38	
1500.00	374.64	12.42	374.98	1.16	2.74%	4.20%	13.58	3.00%	3.00%	375.05	5.01%	375.43	5.00	375.53	375.64	
1510.27	374.98	12.71	375.35	0.80	2.91%	3.31%	13.51	4.00%	4.00%	375.52	4.61%	375.90	5.00	376.01	376.11	
1525.00	375.80	12.70	375.88	0.44	0.63%	5.57%	13.14	3.00%	3.00%	376.19	4.57%	376.58	5.00	376.68	376.78	
1550.00	376.88	11.81	376.94	0.94	0.51%	4.32%	12.75	2.08%	2.08%	377.15	3.80%	377.53	5.00	377.63	377.73	
1575.00	377.92	11.31	377.82	1.77	-0.88%	4.16%	13.08	0.00%	0.00%	377.92	3.10%	378.30	5.00	378.41	378.51	
1600.00	378.90	11.22	378.71	2.61	-1.69%	3.92%	13.83	-1.00%	-1.00%	378.76	3.37%	379.14	5.00	379.25	379.35	
1625.00	379.92	10.53	379.49	3.66	-4.08%	4.08%	14.19	-2.08%	-2.08%	379.62	3.45%	380.01	5.00	380.11	380.21	
1650.00	380.82	10.37	380.27	3.45	-5.30%	3.60%	13.82	-3.00%	-3.00%	380.41	3.12%	380.79	5.00	380.89	381.00	
1675.00	381.60	11.77	380.98	0.91	-5.27%	3.12%	12.68	-3.70%	-3.70%	381.13	2.90%	381.51	0.00	381.51	381.62	
1686.57	381.90	11.45	381.32	0.90	-5.07%	2.59%	12.35	-4.00%	-4.00%	381.41	2.39%	381.79	0.00	381.79	381.89	
1700.00	382.25	10.82	381.67	0.92	-5.36%	2.61%	11.74	-4.00%	-4.00%	381.78	2.79%	382.16	1.50	382.19	382.30	
1725.00	383.03	10.67	382.74	0.15	-2.72%	3.12%	10.82	-4.00%	-4.00%	382.60	3.27%	382.98	0.58	382.99	383.09	
1750.00	384.13	10.21	383.46	-0.38	-6.56%	4.40%	9.83	-4.00%	-4.00%	383.74	4.56%	384.12	0.58	384.13	384.23	
1769.51	385.12	9.21	384.48	1.01	-6.95%	5.07%	10.22	-4.00%	-4.00%	384.71	4.99%	385.09	0.58	385.10	385.21	
1775.00	385.41	10.36	384.79	-1.21	-5.98%	5.28%	9.15	-3.00%	-3.00%	385.14	7.73%	385.52	0.58	385.53	385.63	
1800.00	386.63	10.59	386.11	-0.90	-4.91%	4.88%	9.69	-2.08%	-2.08%	386.43	5.17%	386.81	0.58	386.82	386.93	
1825.00	388.07	10.43	387.72	N/A	-3.36%	5.76%	N/A	N/A	N/A	N/A	N/A	N/A	N/A	N/A	N/A	
1853.60	389.79	11.00	389.50	N/A	-2.64%	6.01%	N/A	N/A	N/A	N/A	N/A	N/A	N/A	N/A	N/A	
1875.00	390.30	11.04	389.75	N/A	-4.98%	2.38%	N/A	N/A	N/A	N/A	N/A	N/A	N/A	N/A	N/A	
1900.00	391.40	10.55	390.86	3.57	-5.12%	3.47%	14.12	-5.12%	-5.12%	390.68	4.25%	391.06	0.58	391.07	391.17	
1917.88	392.10	13.93	391.60	0.00	-3.59%	4.20%	13.93	-3.59%	-3.59%	391.60	5.16%	391.98	5.00	392.09	392.12	

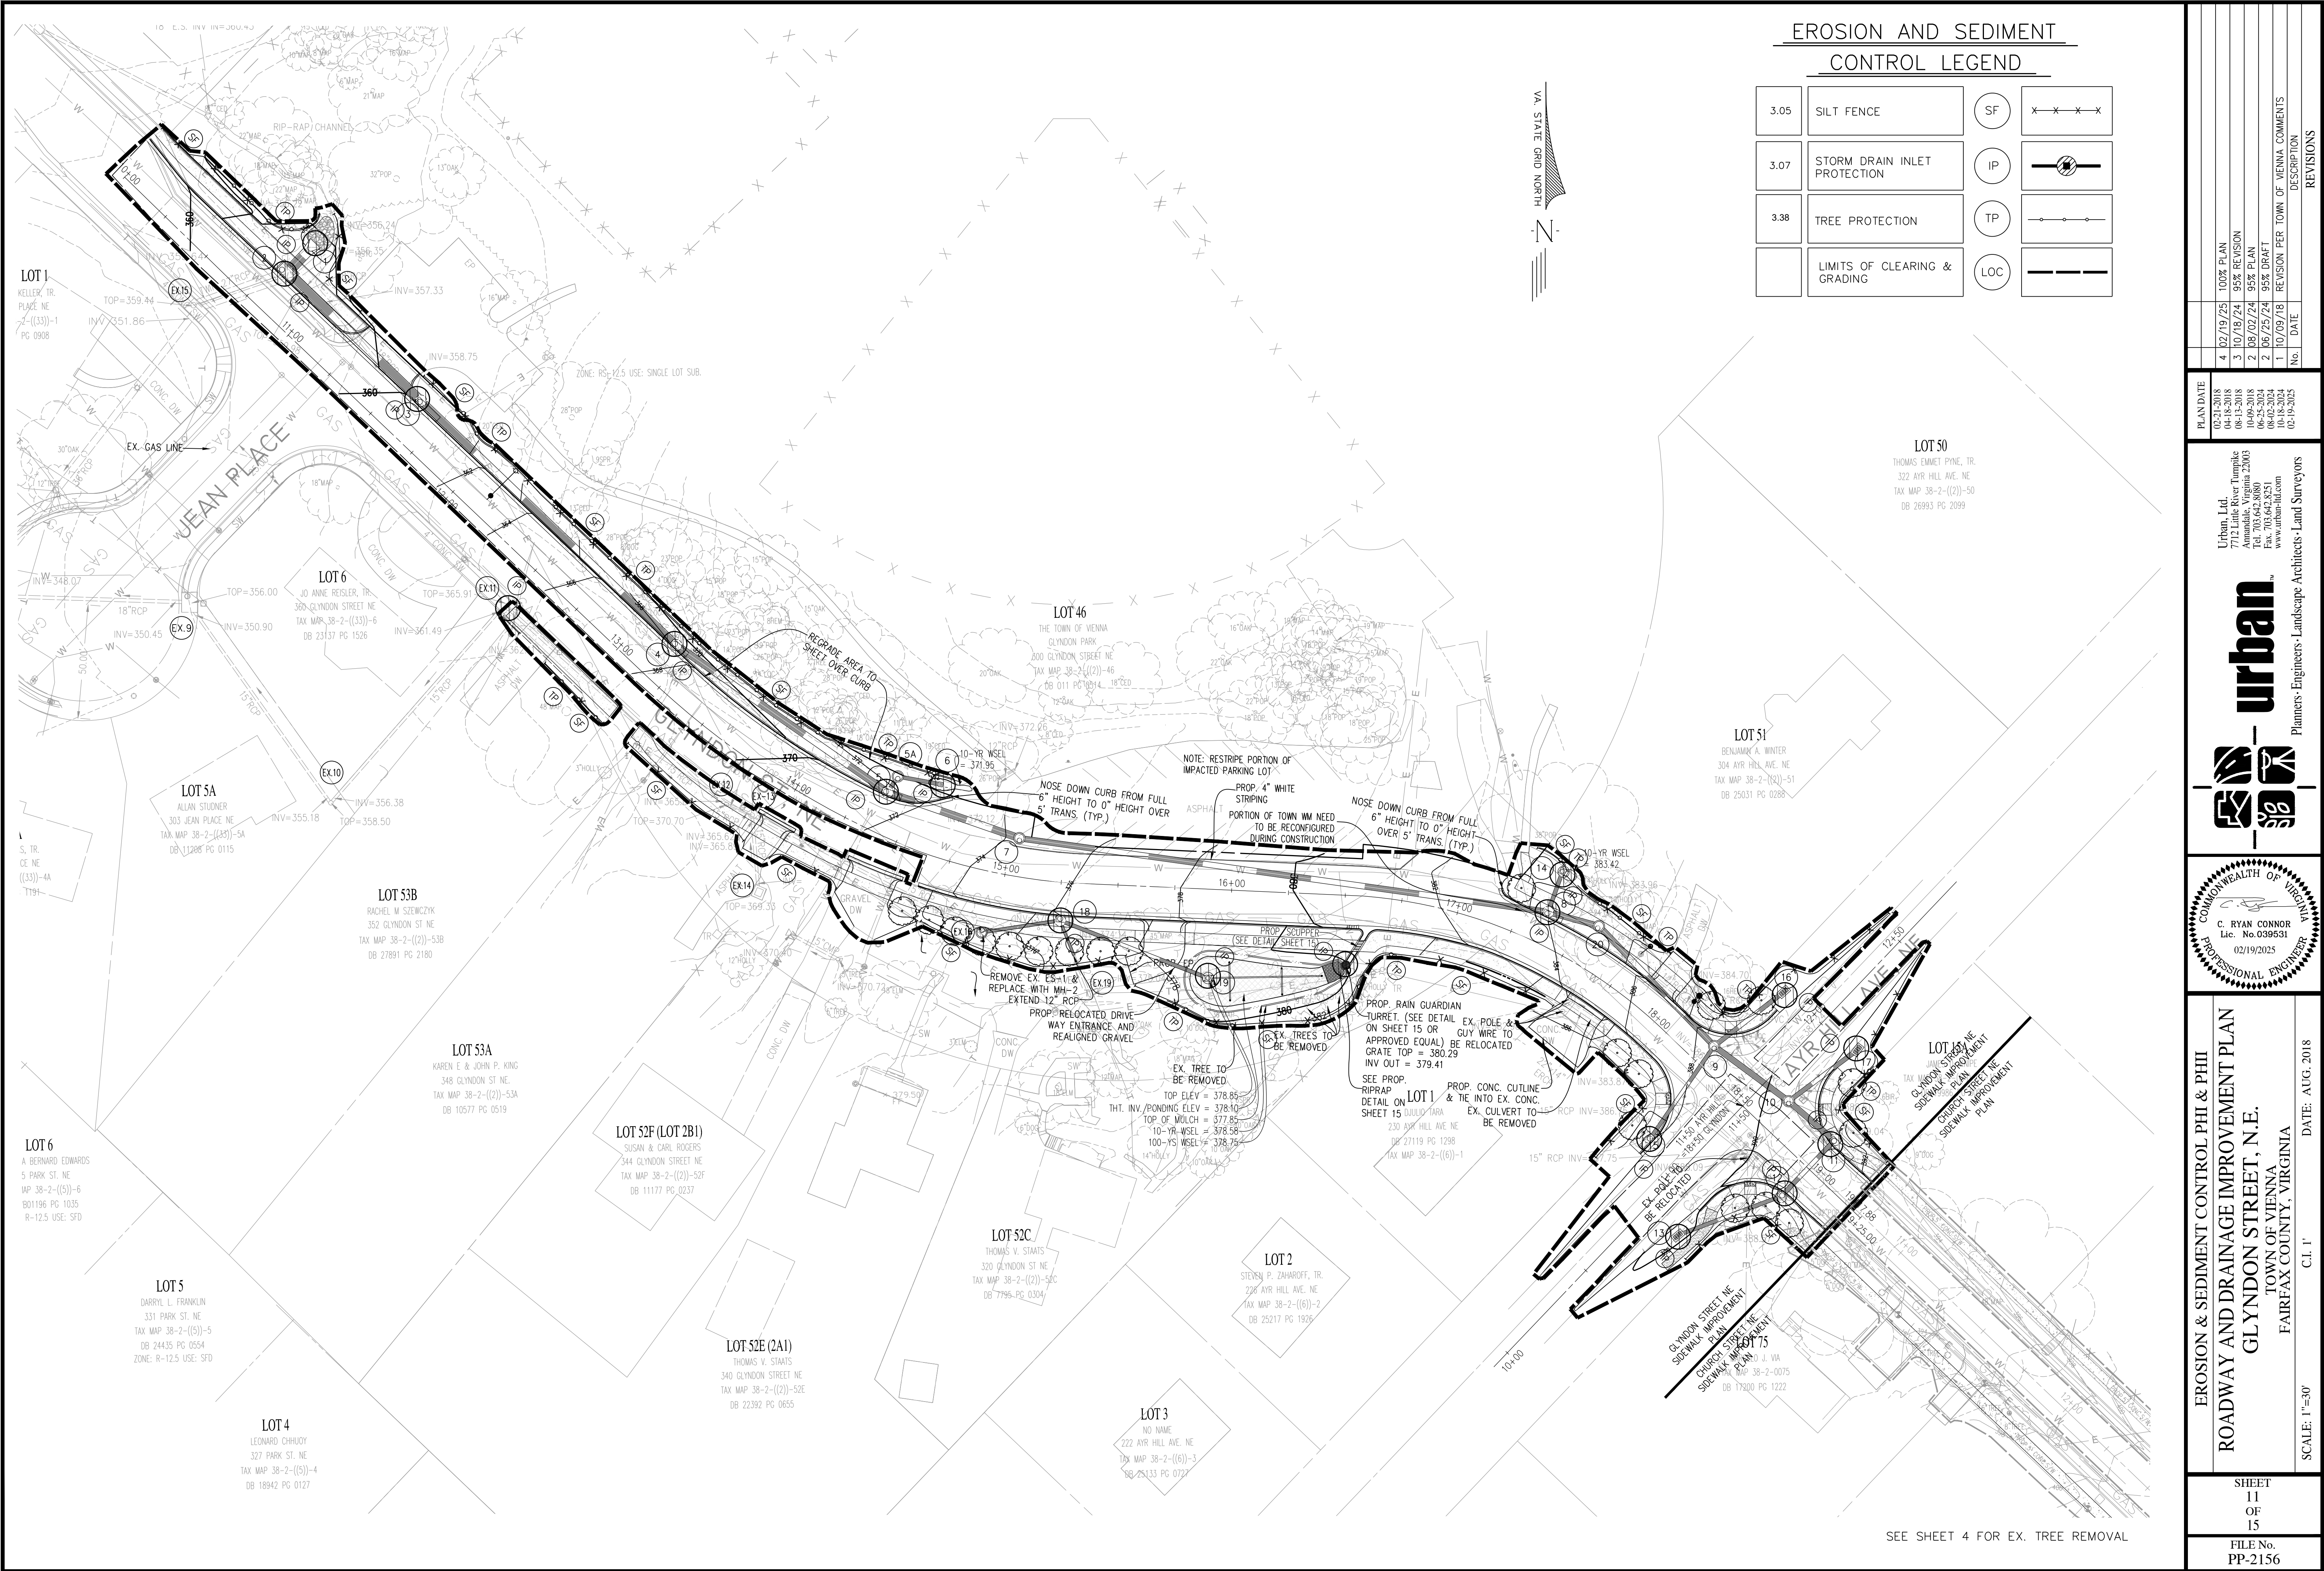

EROSION AND SEDIMENT
CONTROL LEGEND

3.05	SILT FENCE	SF	
3.07	STORM DRAIN INLET PROTECTION	IP	
3.38	TREE PROTECTION	TP	
	LIMITS OF CLEARING & GRADING	LOC	

EROSION & SEDIMENT CONTROL PHI & PHI
ROADWAY AND DRAINAGE IMPROVEMENT PLAN
GLYNDON STREET, N.E.
TOWN OF VIENNA
FAIRFAX COUNTY, VIRGINIA

DATE: AUG. 2018
SCALE: 1"=30'

SHEET
11
OF
15
FILE No.
PP-2156

PLAN DATE
02-21-2018
04-18-2018
08-13-2018
10-05-2018
08-02-2024
10-18-2024
02-19-2025

Urban Ltd
7710 Littleton
Arlington, Virginia 22203
Tel. 703.642.8080
Fax. 703.642.8251
www.urban-ltd.com

COMMONWEALTH OF VIRGINIA
C. RYAN CONNOR
Lic. No. 039531
02/19/2025
PROFESSIONAL ENGINEER

Planners-Engineers-Landscape Architects-Land Surveyors

REVISIONS
No. DATE DESCRIPTION

4 02/19/25 100% PLAN

3 10/18/24 95% REVISION

2 08/02/24 95% PLAN

1 10/09/18 REVISION PER TOWN OF VIENNA COMMENTS

No. DATE DESCRIPTION

BMP SITE REQUIREMENT COMPUTATIONS

Project Name:

Town of Vienna Glyndon Street NE

Date:

10/18/2024

Linear Development Project?

No

Site Information

Post-Development Project (Treatment Volume and Loads)

Enter Total Disturbed Area (acres) →

1.21

Maximum reduction required:

20%

The site's net increase in impervious cover (acres) is:

0.28

Post-Development TP Load Reduction for Site (lb/yr):

0.77

Check:

BMP Design Specifications List: 2013 Draft Stds & Specs

Linear project?

No

Land cover areas entered correctly?

✓

Total disturbed area entered?

✓

Pre-ReDevelopment Land Cover (acres)

	A Soils	B Soils	C Soils	D Soils	Totals
Forest/Open Space (acres) -- undisturbed, protected forest/open space or reforested	0.00	0.00	0.00	0.00	0.00
Managed Turf (acres) -- disturbed, graded for yards or other turf to be	0.00	0.00	0.00	0.67	0.67
Impervious Cover (acres)	0.00	0.00	0.00	0.54	0.54
					1.21

Post-Development Land Cover (acres)

	A Soils	B Soils	C Soils	D Soils	Totals
Forest/Open Space (acres) -- undisturbed, protected forest/open space or reforested	0.00	0.00	0.00	0.00	0.00
Managed Turf (acres) -- disturbed, graded for yards or other turf to be	0.00	0.00	0.00	0.39	0.39
Impervious Cover (acres)	0.00	0.00	0.00	0.82	0.82
Area Check	OK.	OK.	OK.	OK.	1.21

Constants

Annual Rainfall (inches)	43
Target Rainfall Event (inches)	1.00
Total Phosphorus (TP) EMC (mg/L)	0.36
Total Nitrogen (TN) EMC (mg/L)	1.86
Target TP Load (lb/acre/yr)	0.41
PJ (unitless correction factor)	0.90

Runoff Coefficients (Rv)

	A Soils	B Soils	C Soils	D Soils
Forest/Open Space	0.02	0.03	0.04	0.05
Managed Turf	0.15	0.20	0.22	0.25
Impervious Cover	0.95	0.95	0.95	0.95

LAND COVER SUMMARY -- PRE-REDEVELOPMENT

Land Cover Summary-Pre		
Pre-ReDevelopment	Listed	Adjusted ¹
Forest/Open Space Cover (acres)	0.00	0.00
Weighted Rv(forest)	0.00	0.00
% Forest	0%	0%
Managed Turf Cover (acres)	0.67	0.39
Weighted Rv(turf)	0.25	0.25
% Managed Turf	55%	42%
Impervious Cover (acres)	0.54	0.54
Rv(impervious)	0.95	0.95
% Impervious	45%	58%
Total Site Area (acres)	1.21	0.93
Site Rv	0.56	0.66

Treatment Volume and Nutrient Load

	Pre-ReDevelopment Treatment Volume (acre-ft)	Pre-ReDevelopment Treatment Volume (cubic feet)	Pre-ReDevelopment TP Load (lb/yr)	Pre-ReDevelopment TP Load per acre (lb/acre/yr)
	0.0567	2,470	1.55	1.38
	0.0509	2,216	1.39	1.50
Baseline TP Load (lb/yr) (0.41 lbs/acre/yr applied to pre-redevelopment area excluding previous land proposed for new impervious cover)			0.38	

LAND COVER SUMMARY -- POST DEVELOPMENT

Land Cover Summary-Post (Final)		Land Cover Summary-Post		Land Cover Summary-Post	
Post-ReDevelopment	Post-ReDevelopment	Post-ReDevelopment	Post-ReDevelopment	Post-ReDevelopment	Post-ReDevelopment
Forest/Open Space Cover (acres)	0.00	Forest/Open Space Cover (acres)	0.00	Post-Development New Impervious	
Weighted Rv(forest)	0.00	Weighted Rv(forest)	0.00		
% Forest	0%	% Forest	0%		
Managed Turf Cover (acres)	0.39	Managed Turf Cover (acres)	0.39		
Weighted Rv(turf)	0.25	Weighted Rv(turf)	0.25		
% Managed Turf	32%	% Managed Turf	42%		
Impervious Cover (acres)	0.82	ReDev. Impervious Cover (acres)	0.54		
Rv(impervious)	0.95	Rv(impervious)	0.95		
% Impervious	68%	% Impervious	58%		
Final Site Area (acres)	1.21	Total ReDev. Site Area (acres)	0.93		
Final Post Dev Site Rv	0.72	ReDev Site Rv	0.66		

Treatment Volume and Nutrient Load

	Post-ReDevelopment Treatment Volume (acre-ft)	Post-ReDevelopment Treatment Volume (cubic feet)	Post-ReDevelopment TP Load (lb/yr)	Post-ReDevelopment TP Load per acre (lb/acre/yr)
	0.0730	3,182	2.00	1.65
	0.0509	2,216	1.39	1.30
	0.0222	966	0.61	
Max. Reduction Required (below Pre-ReDevelopment Load)			20%	
TP Load Reduction Required for Redeveloped Area (lb/yr)			0.28	
TP Load Reduction Required for New Impervious Area (lb/yr)			0.49	

Post-Development Requirement for Site Area

	TP Load Reduction Required (lb/yr)
	0.77

Nitrogen Loads (Informational Purposes Only)

	Pre-ReDevelopment TN Load (lb/yr)	Final Post-Development TN Load (Post-ReDevelopment & New Impervious) (lb/yr)
	11.10	14.30

¹ Adjusted Land Cover Summary:
Pre-ReDevelopment land cover minus previous land cover (forest/open space or managed turf) acreage proposed for new impervious cover.

Adjusted total acreage is consistent with Post-ReDevelopment acreage (minus acreage of new impervious cover).

Column I shows load reduction requirement for new impervious cover (based on new development load limit, 0.41 lb/acre/year).

PLAN DATE: 02-21-2018
08-13-2018
10-09-2018
06-25-2024
08-02-2024
10-18-2024
02-19-2025

4 02/19/25 100% PLAN
3 10/18/24 95% REVISION
2 08/02/24 95% PLAN
2 08/25/24 95% DRAFT
1 10/09/18 REVISION PER TOWN OF VIENNA COMMENTS

Urban, Ltd.
7712 Little River Turnpike
Arlington, Virginia 22203
Tel. 703.642.8080
Fax. 703.642.8251
www.urban-llc.com

urban
Planners · Engineers · Landscape Architects · Land Surveyors

COMMONWEALTH OF VIRGINIA
C. RYAN CONNOR
Lic. No. 0395531
02/19/2025
PROFESSIONAL ENGINEER

BMP COMPUTATION & DETAILS
ROADWAY AND DRAINAGE IMPROVEMENT PLAN
GLYNDON STREET, N.E.
TOWN OF VIENNA
FAIRFAX COUNTY, VIRGINIA

DATE: AUG. 2018
C.I. = 2'
SCALE: 1"=40'

SHEET
13
OF
15
FILE No.
PP-2156

Facility Name: A
Type of Facility: Level 1

A. SIZING CALCULATIONS

Variable	Value	Units	Description/Notes
Rd =	1.0	in	Per VA DEQ Specs, use 1.0 for water quality storm as a standard
RV _{MT} =	0.25	n/a	Managed Turf Land Cover Coefficient from VRRM Spreadsheet (typically 0.25)
RV _{IC} =	0.95	n/a	Impervious Surface Land Cover Coefficient from VRRM Spreadsheet (typically 0.95)
CA _{MT} =	0.48	ac	Managed Turf Drainage Area to facility from VRRM Spreadsheet*
CA _{IC} =	0.20	ac	Impervious Surface Drainage Area to facility from VRRM Spreadsheet*
CA =	0.68	ac	Total Drainage Area to facility
RV _{CA} =	0.46	n/a	Composite Land Cover Coefficient to facility
TV _{CA} =	1125	cf	Treatment Volume from drainage area to facility
V _{US} =	0		Volume of runoff from upstream facility, if any, (see VRRM Spreadsheet Column E)
TV _{BMP} =	1125	cf	Total Treatment Volume to facility (TV to be used in sizing calcs)

*If DA's to multiple facilities are combined on VRRM Spreadsheet, only include the area draining to this specific facility.

Porosity (per VA DEQ Design Spec #9 6.1.1):

Soil Media η =	0.25
Gravel η =	0.40
Surface Storage η =	1.00
Mulch η =	0.25

Bioretention Facility Layer Depths:

Soil Media =	25	inches
Gravel =	12	inches
Surface Storage =	3	inches
Mulch Storage =	3	inches

Design Storage Depth = 1.23 ft

Surface Area (SA) Required:

Type of Facility: <u>Level 1</u>
V _{US} = <u>0</u> cf
Level 1: SA = (TV _{BMP} - volume reduced by upstream BMP) / Design Storage Depth
Level 2: SA = ((1.25 x TV _{BMP}) - volume reduced by upstream BMP) / Design Storage Depth
SA = (<u>1</u> x <u>1125</u> - <u>0</u>) / <u>1.23</u>

SA = **912** sf

Area Provided (SA) = **916** SF
% of Area treated = **100.39%**

B. DESIGN DATA

Variable	Value	Units	Notes
Facility Name:	A		
Type of Facility:	Level 1		
Surface Area =	916	sf	
Mulch Bed Elev =	377.85	ft	
Ponding Depth =	0.25	ft	6" max preferred
Max. Ponding Elev =	378.10	ft	
Top of Berm Elev =	378.80	ft	
Berm Width =	2.00	ft	
Inlet Elev =	378.10	ft	
Q10 =	1.72	cfs	
10-year Depth =	0.48	ft	from inlet comps
10-year WSEL =	378.58	ft	
10-year Freeboard =	0.22	ft	
Q100 =	2.29	cfs	
100-year Depth =	0.65	ft	from inlet / weir comps
100-year WSEL =	378.75	ft	

Drainage Area A

Drainage Area A Land Cover (acres)

	A Soils	B Soils	C Soils	D Soils	Totals	Land Cover Rv
Forest/Open Space (acres)					0.00	0.00
Managed Turf (acres)				0.48	0.48	0.25
Impervious Cover (acres)				0.20	0.20	0.95
Total					0.68	


Stormwater Best Management Practices (RR = Runoff Reduction)

Practice	Runoff Reduction Credit (%)	Managed Turf Credit Area (acres)	Impervious Cover Credit Area (acres)	Volume from Upstream Practice (ft ³)	Runoff Reduction (ft ³)	Remaining Runoff Volume (ft ³)	Total BMP Treatment Volume (ft ³)	Phosphorus Removal Efficiency (%)	Phosphorus Load from Upstream Practices (lb)	Untreated Phosphorus Load to Practice (lb)	Phosphorus Removed By Practice (lb)	Remaining Phosphorus Load (lb)	Downstream Practice to be Employed
6. Bioretention (RR)													
6.a. Bioretention #1 or Micro-Bioretention #1 or Urban Bioretention (Spec #9)	40	0.48	0.20	0	450	675	1,125	25	0.00	0.71	0.39	0.32	


TOTAL IMPERVIOUS COVER TREATED (ac) 0.20
TOTAL MANAGED TURF AREA TREATED (ac) 0.48
TOTAL RUNOFF REDUCTION IN D.A. A (ft³) 450

TOTAL PHOSPHORUS AVAILABLE FOR REMOVAL IN D.A. A (lb/yr) 0.71
TOTAL PHOSPHORUS REMOVED WITH RUNOFF REDUCTION PRACTICES IN D.A. A (lb/yr) 0.39
TOTAL PHOSPHORUS REMAINING AFTER APPLYING RUNOFF REDUCTION PRACTICES IN D.A. A (lb/yr) 0.32

MICRO-BIORETENTION "A" PLAN
(SCALE 1"=10')

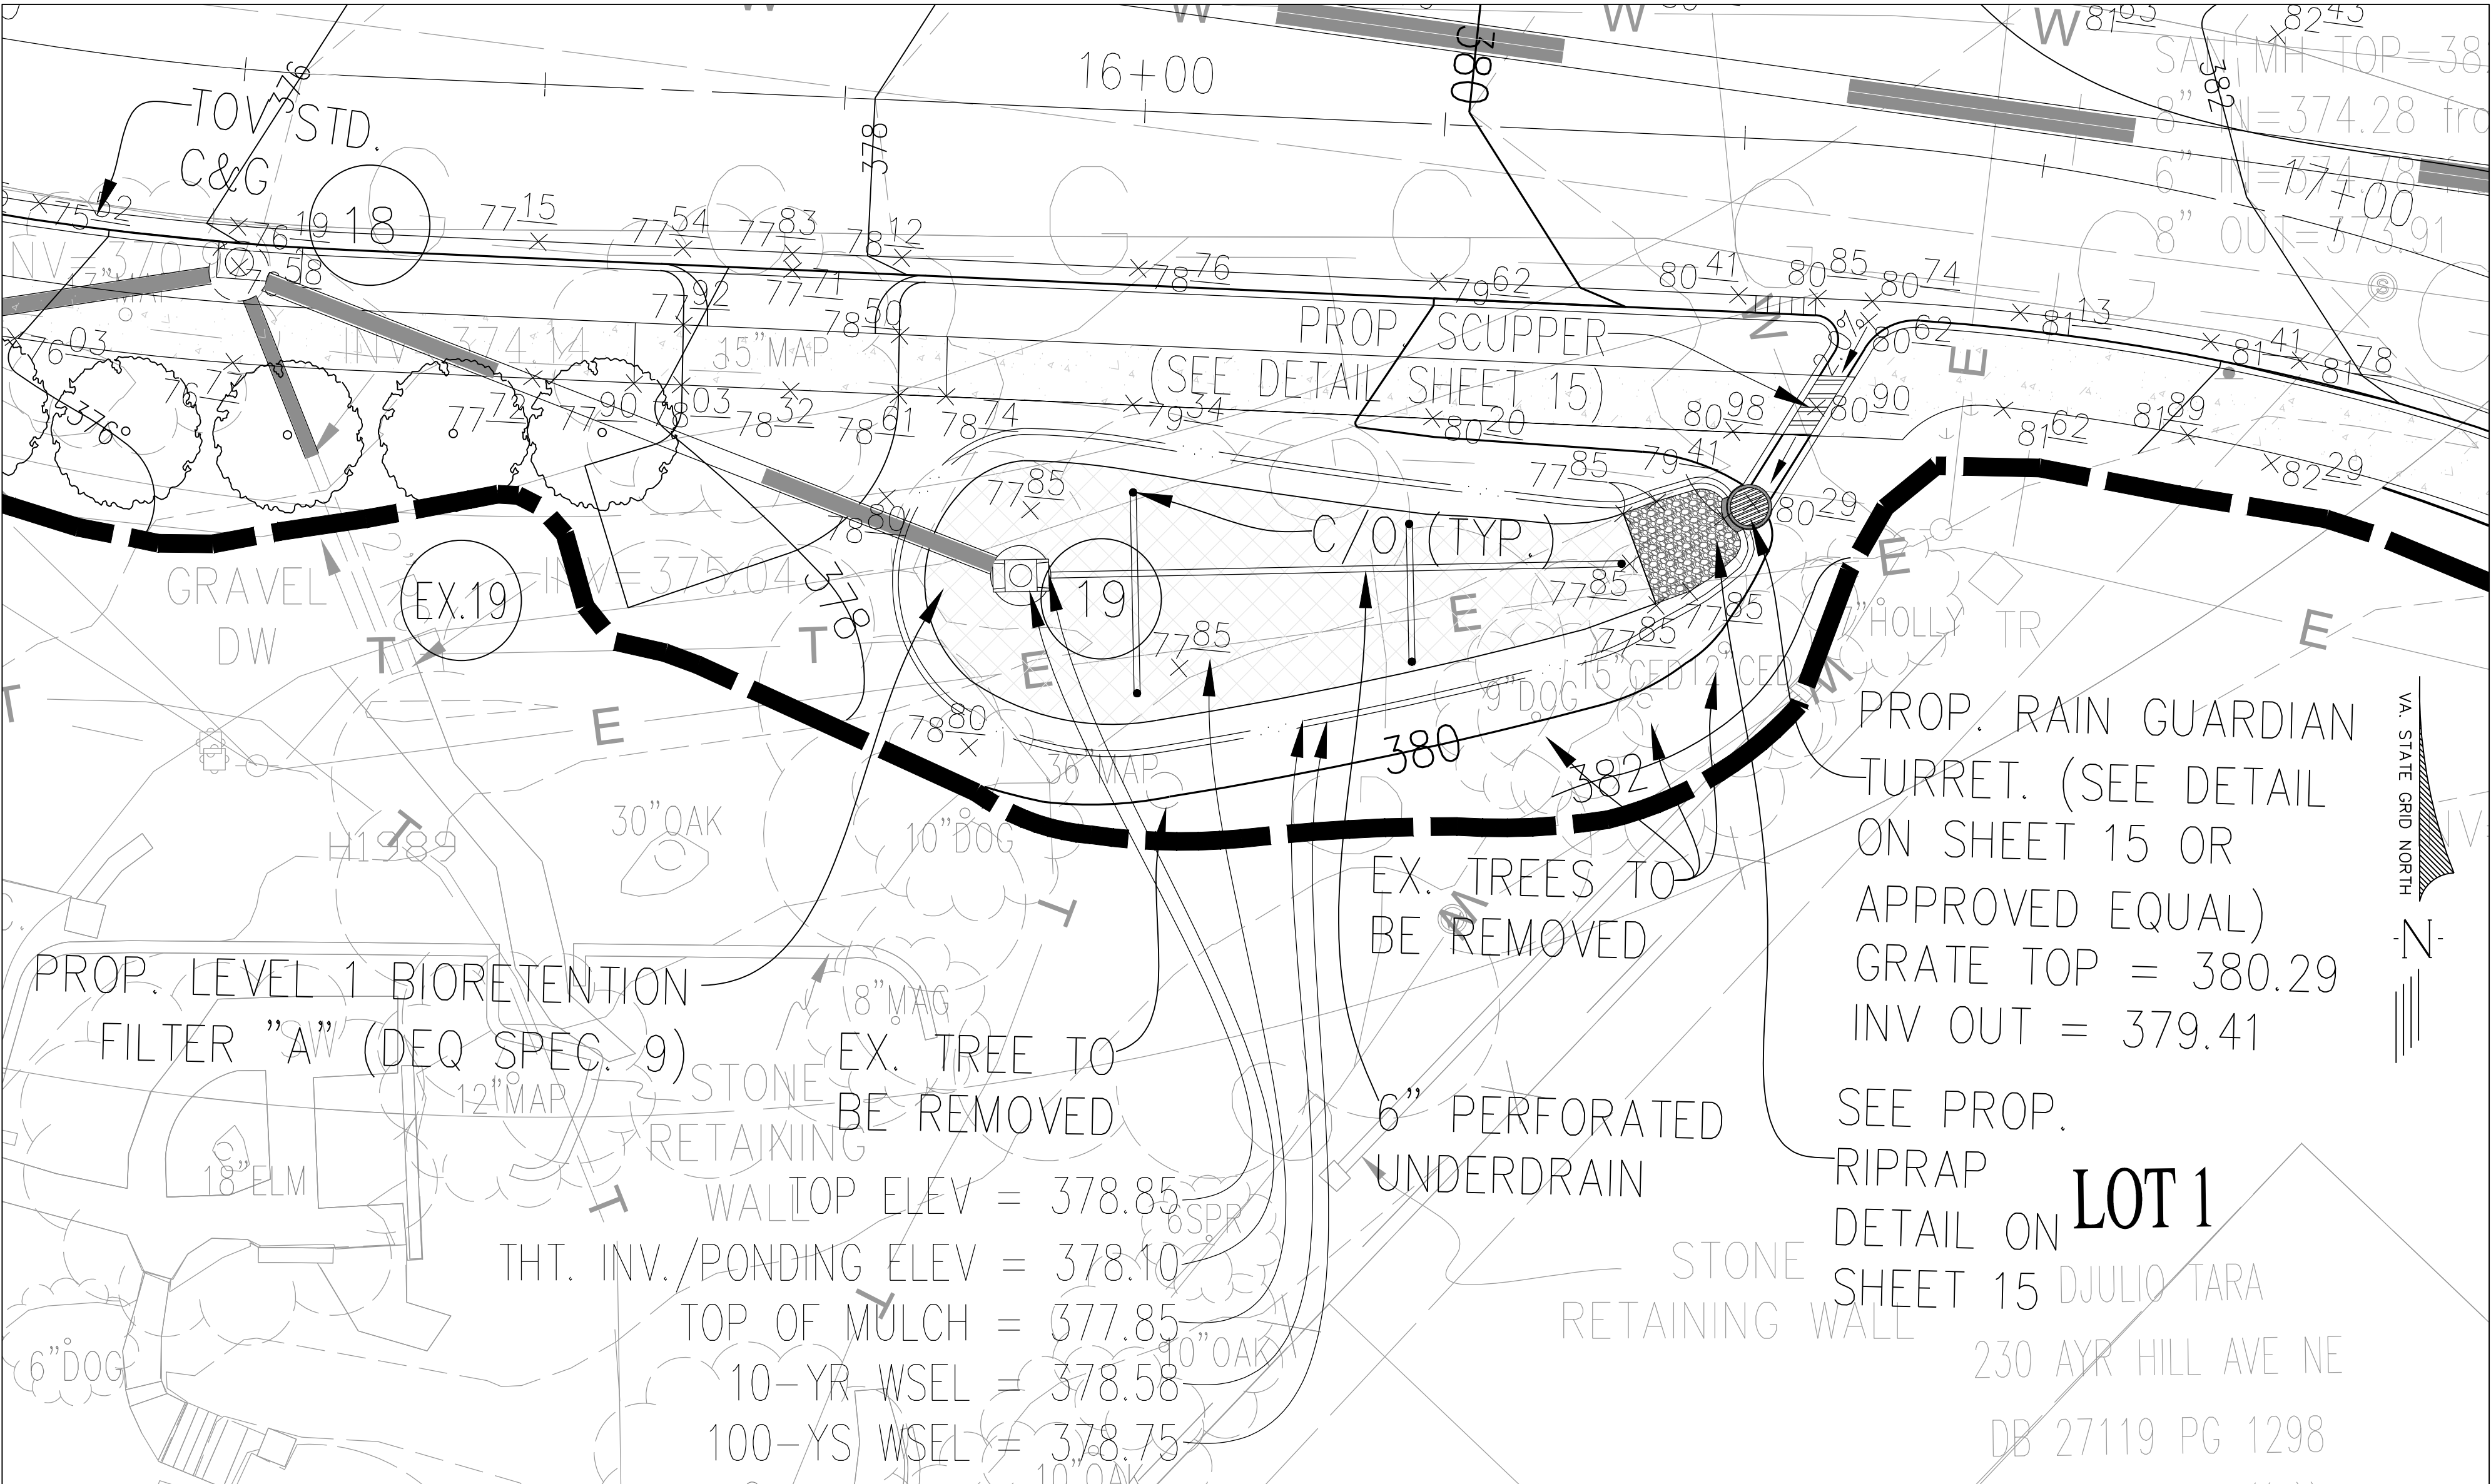

MICRO-BIORETENTION "A" DETAILS
(NOT TO SCALE)

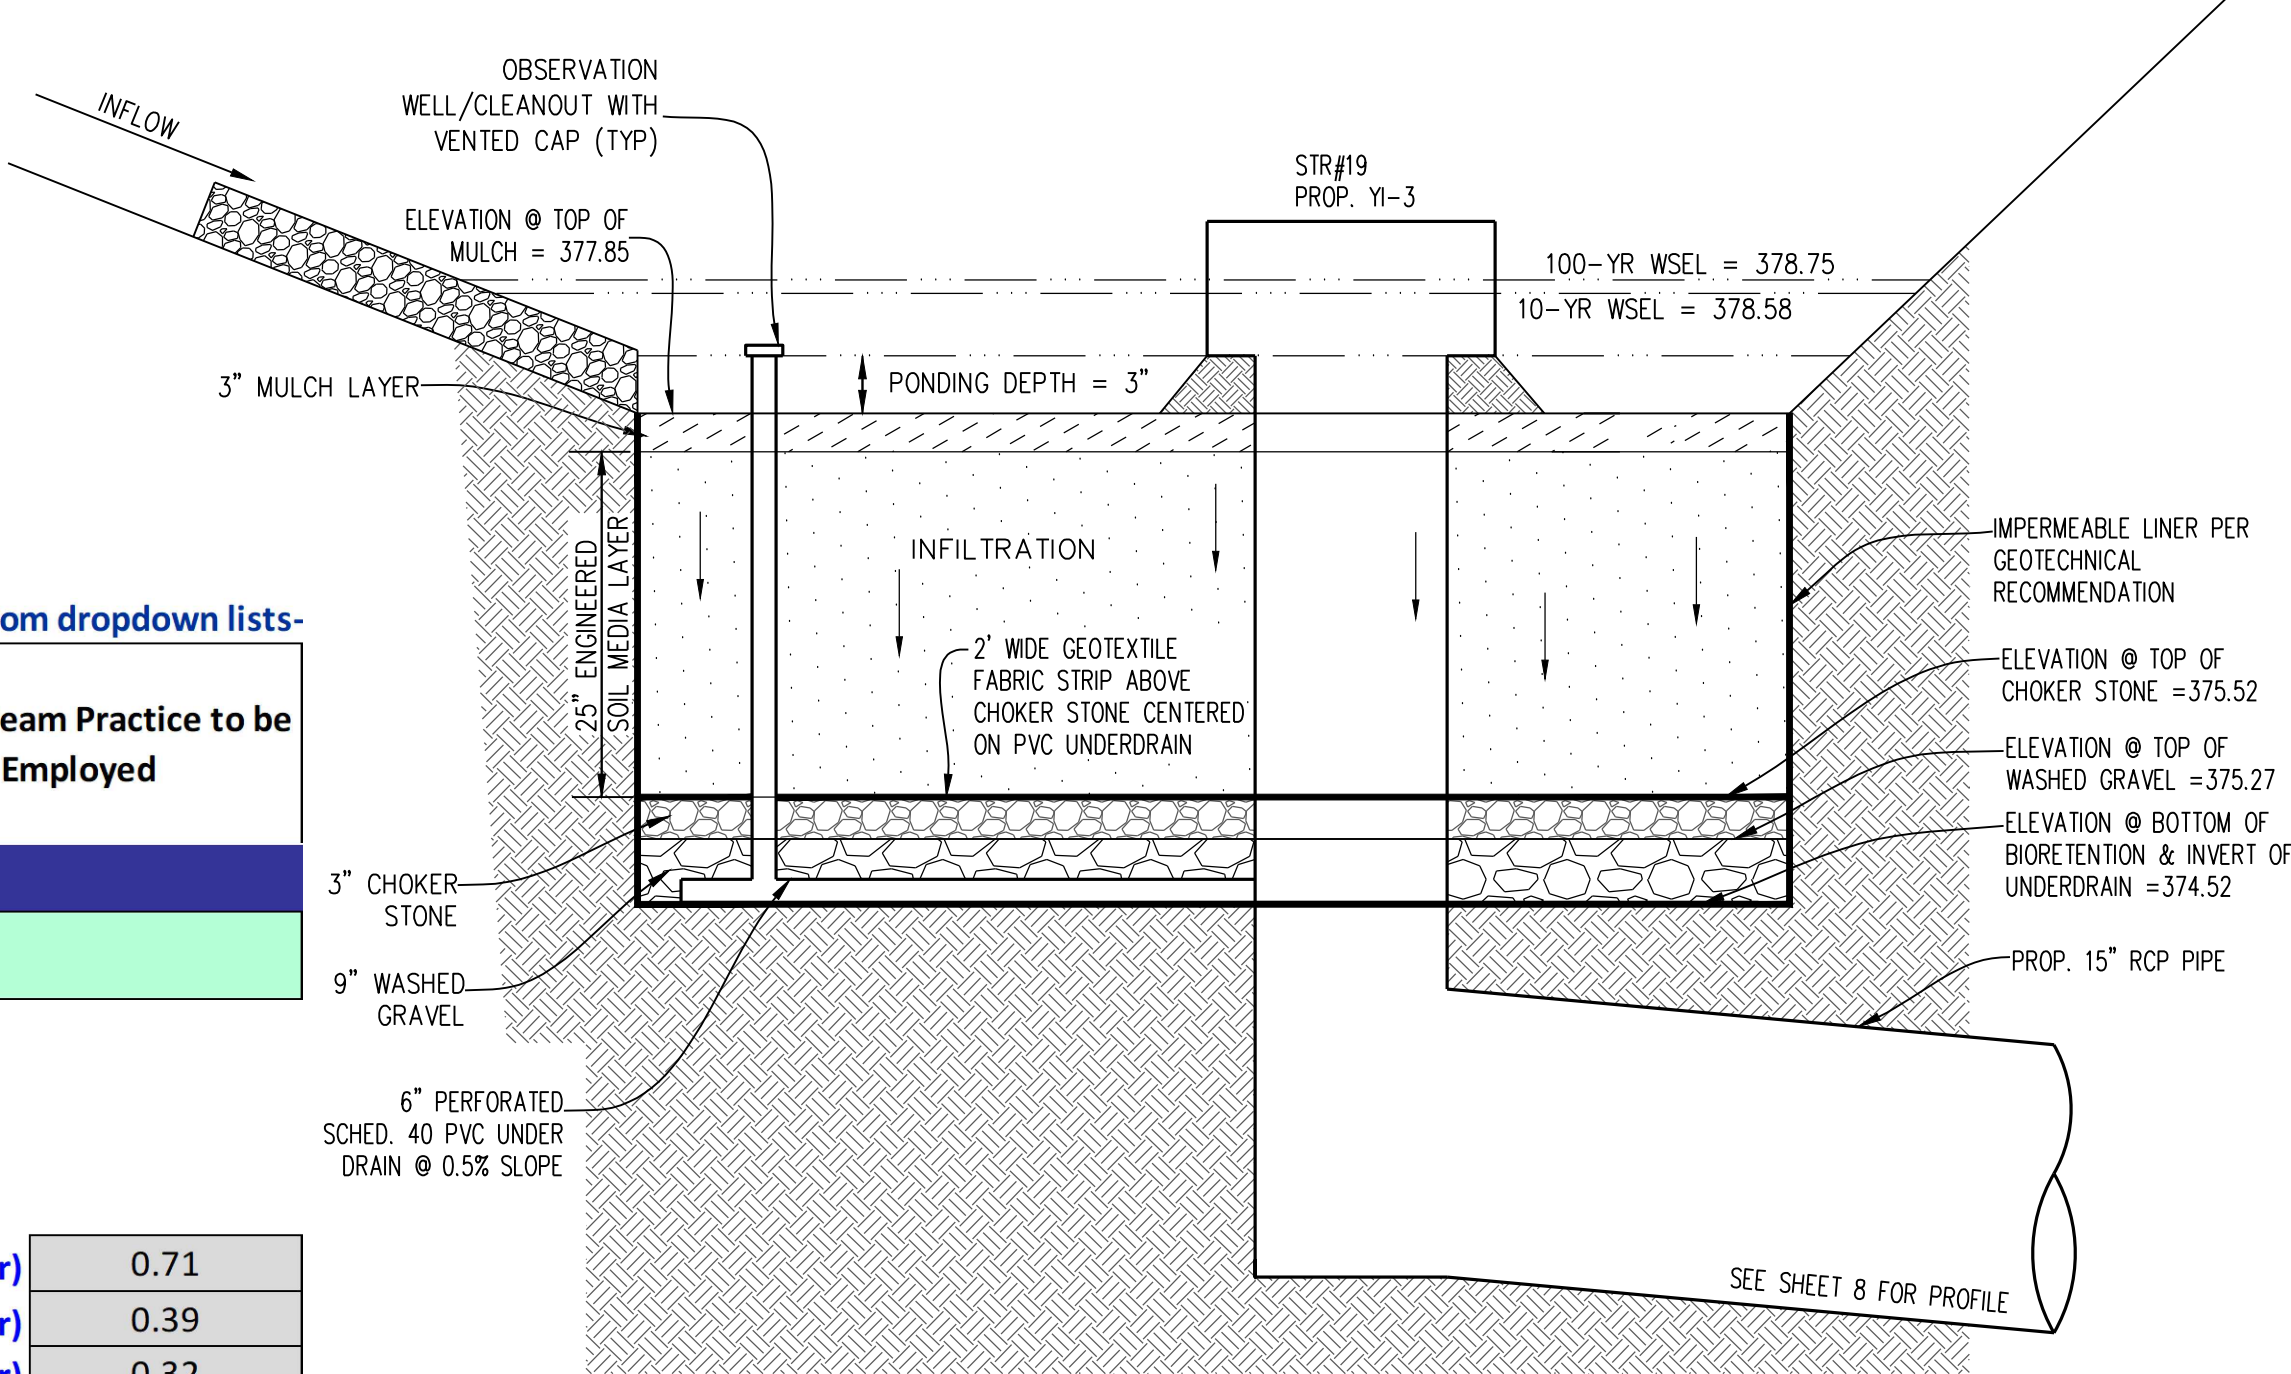

PLAN DATE: 02-17-2018
02-17-2018
08-13-2018
10-09-2018
06-25-2024
08-02-2024
10-18-2024

4 02/19/25 100% PLAN
3 10/18/24 95% REVISION
2 08/02/24 95% PLAN
2 05/25/24 95% DRAFT
1 10/09/18 REVISION PER TOWN OF VIENNA COMMENTS

Urban, Ltd.
7712 Little River Turnpike
Arlington, Virginia 22203
Tel. 703.642.8080
Fax. 703.642.8251
www.urban-llc.com

urban
Planners · Engineers · Landscape Architects · Land Surveyors

COMMONWEALTH OF VIRGINIA
C. RYAN CONNOR
Lic. No. 039531
02/19/2025
PROFESSIONAL ENGINEER


BMP PLAN & DETAILS
ROADWAY AND DRAINAGE IMPROVEMENT PLAN
GLYNDON STREET, N.E.
TOWN OF VIENNA
FAIRFAX COUNTY, VIRGINIA

DATE: AUG. 2018
SCALE: AS SHOWN
C.I. = 2'

SHEET
14
OF
15
FILE No.
PP-2156

REVISIONS
No. DATE DESCRIPTION

BMP PRETREATMENT DETAILS

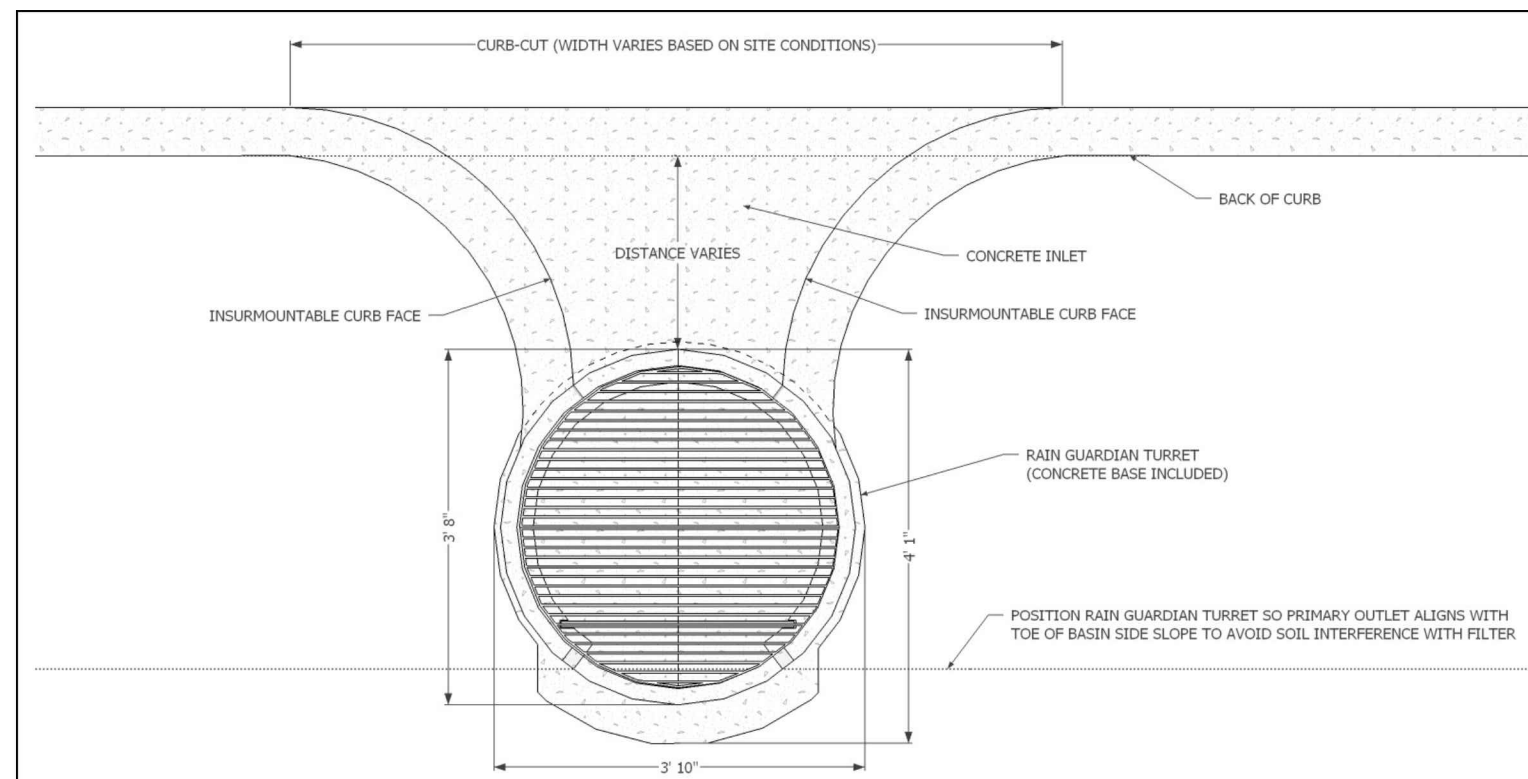

PLAN VIEW NOTES

1. INLET WIDTH AND DISTANCE BETWEEN BACK OF CURB AND RAIN GUARDIAN TURRET MAY VARY WITH SITE CONDITIONS.
2. CONCRETE BASE EXTENDS BEYOND THE FILTER WALL OF THE RAIN GUARDIAN TURRET TO SERVE AS A SPLASH DISSIPATOR.

INSTALLED VIEWS



CROSS-SECTION VIEW NOTES

1. THE TOP OF THE CLASS 5 BASE (COMPACTED TO 95% STANDARD PROCTOR) IS PRECISELY 1' 4" BELOW THE GUTTERLINE ELEVATION.

SPECIFICATIONS

1. CRETE STRUCTURE (1,030 LBS). CONCRETE SHALL HAVE A MINIMUM COMPRESSIVE STRENGTH OF 4,000 PSI AT 28 DAYS. CONCRETE AIR ENTRAINED (4% TO 8% BY VOLUME), MANUFACTURED AND DESIGNED TO ASTM C858.
2. THREE-POINT PICK USING RECESSED LIFTING POCKETS WITH A STANDARD HOOK.
3. TWO-PIECE LIGHT-DUTY GALVANIZED GRATE (34.5 LBS/PIECE) FOR 541 LB CONCENTRATED LOAD OR 309 LBS/Q FT UNIFORM LOAD.
4. TWO-PIECE HEAVY-DUTY GALVANIZED GRATE (77.5 LBS/PIECE) FOR 2,456 LB CONCENTRATED LOAD OR 1,404 LBS/Q FT UNIFORM LOAD.

INSTALLATION NOTES

- PROCTOR). THE DISTANCE FROM THE BACK OF THE CURB MAY VARY BASED ON SITE CONDITIONS, BUT CONSIDERATIONS SHOULD INCLUDE SLOPE OF THE INLET AND BASIN SIDE SLOPES ADJACENT TO THE RAIN GUARDIAN TURRET. POSITION RAIN GUARDIAN TURRET SO PRIMARY OUTLET ALIGNS WITH TOE OF BASIN SIDE SLOPE TO AVOID SOIL INTERFERENCE WITH REMOVABLE FILTER WALL. EXCAVATE 1' 10" BELOW THE GUTTERLINE ELEVATION (I.E. THE BIOTRETIONMENT OVERFLOW ELEVATION) TO ACCOMMODATE THE 1" PONDING DEPTH, CLASS 5 CURB, AND RAIN GUARDIAN TURRET. CLASS 5 CURB (INCLUDED), THEREFORE, THE TOP OF THE CLASS 5 COMPANED BASE IS PRECISELY 1/4" BELOW THE GUTTERLINE ELEVATION. THE TOP OF THE RAIN GUARDIAN TURRET METAL GRATE WILL BE 10-1/2" ABOVE THE TOP OF THE CONCRETE BASE AND 1-1/2" BELOW THE GUTTERLINE ELEVATION TO ACCOMMODATE A SLOPED INLET FROM THE GUTTER TO THE RAIN GUARDIAN TURRET.

2. THE RAIN GUARDIAN TURRET SHOULD BE SET ON THE PREPARED CLASS 5 BASE.

3. INSTALL FRAMING FOR INLET BETWEEN RAIN GUARDIAN TURRET AND BACK OF CURB. TOP ELEVATIONS OF THE FRAMING SHOULD MATCH THE TOP OF THE CURB ON THE STREET SIDE AND THE TOP OF THE RAIN GUARDIAN TURRET ON THE BIORETENTION SIDE.

4. USE EXPANSION JOINT MATERIAL BETWEEN RAIN GUARDIAN TURRET AND BIORETENTION INLET.

5. SIDE CURBS OF THE POURED INLET MUST HAVE AN INSURMOUNTABLE PROFILE TO PREVENT WATER FLOW FROM OVERTOPPING THE DOWNSTREAM SIDE OF THE INLET.

6. REMOVABLE FILTER WALL SHOULD BE INSTALLED WITH FILTER FABRIC FACING THE RAIN GUARDIAN TURRET INLET.


MANUFACTURED BY:

			
REVISION HISTORY			
REV	BY	DATE	DESCRIPTION
A	MDH	12/1/15	TURRET—1'
SCALE		VARIABLE	
U.S. PATENT		8,501,016	



Anoka Conservation District
1318 McKay Dr. NE, Suite 300
Ham Lake, MN 55304
763-434-2030

SCUPPER DETAIL

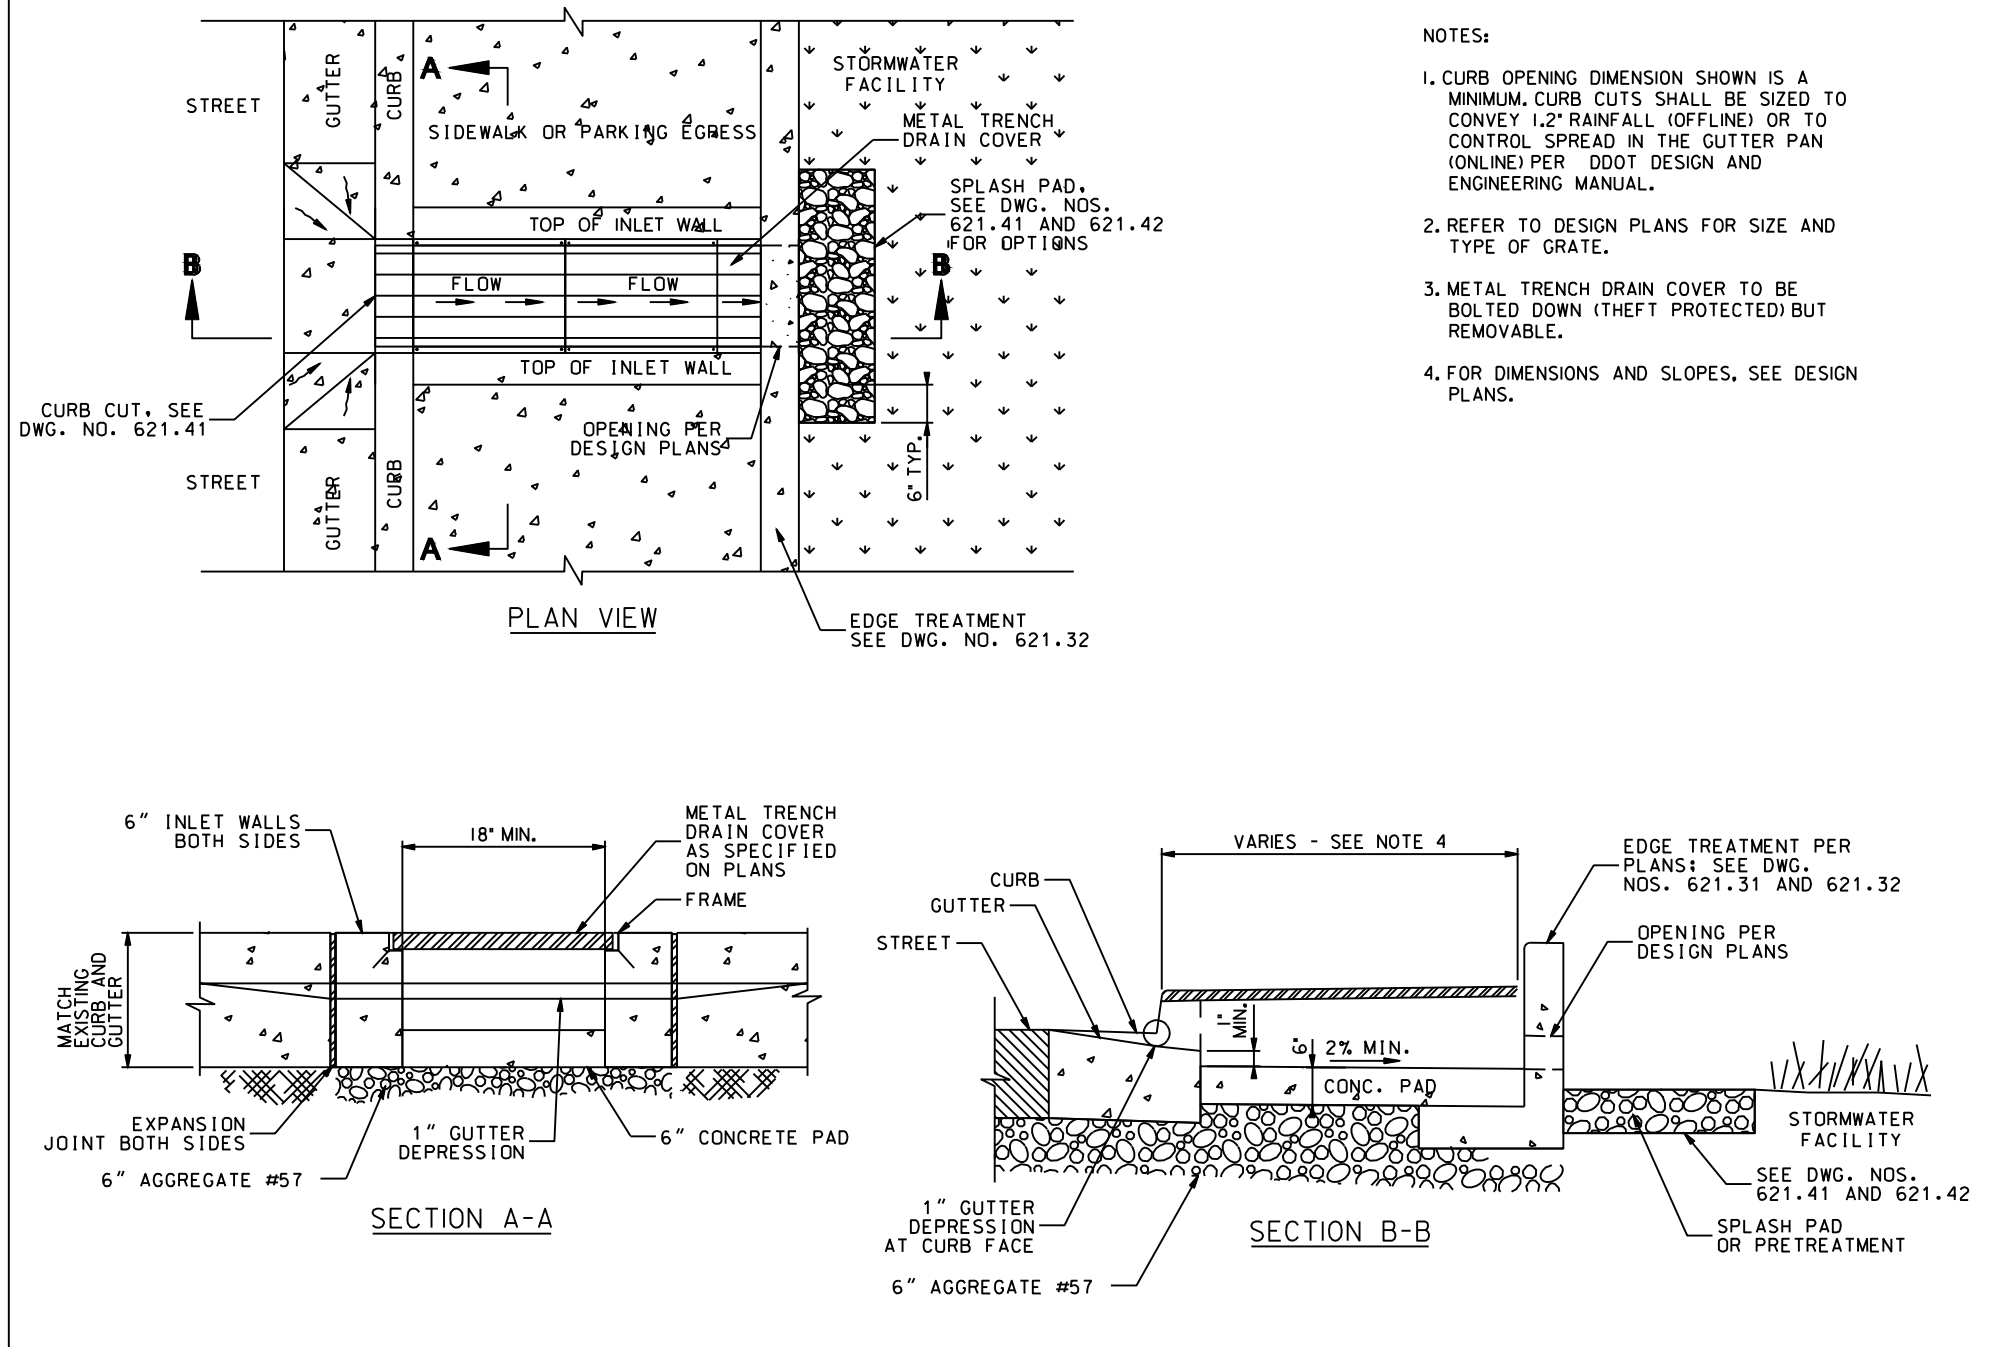

COVER NOTE:

THE METAL TRENCH DRAIN COVER AS DEPICTED ABOVE SHALL BE CONSTRUCTED FROM SLIP RESISTANT DIAMOND PLATE OR AN EQUIVALENT MATERIAL. THE COVER MUST BE SUFFICIENTLY THICK TO WITHSTAND ANTICIPATED TRAFFIC LOADS.

SCUPPER SIZING COMPUTATIONS

10-YR DISCHARGE (Q) = 1.72 CFS
MANNING'S ROUGHNESS COEFFICIENT (n) = 0.013
SLOPE (S) = 2%
WIDTH (W) = 24"
USING MANNING'S EQUATION,
FLOW DEPTH (D) = 0.18'
FLOW VELOCITY (V) = 4.67 FT/S

BIORETENTION MATERIAL SPECIFICATIONS

VA DEQ SPEC. 9, DRAFT VERSION 2.0, JANUARY 1, 2013

Material	Specification	Notes
Filter Media Composition	- Filter Media to contain: • 80%- 90% sand • 10%- 20% soil fines • 3%-5% organic material - Available in P-1 and M per DCR 2005 Nutrient Management Criteria.	The volume of filter media based on 110% of the plan volume, to account for settling or compaction.
Filter Media Testing		The media should be certified by the supplier.
Mulch Layer	Use aged, shredded hardwood bark mulch or stable coarse compost.	Lays a 2 to 3 inch layer on the surface of the filter bed.
Alternative Surface Cover	Use river stone or pea gravel, coral and lime mulling, or turf cover.	Lays a 2 to 3 inch layer of to suppress weed growth.
Top Soil For Turf Cover	Loamy sand or sandy loam texture, with less than 5% clay content, pH corrected to between 6.5 and 7, and an organic matter content of at least 2%.	3 inch surface depth.
Geotextile/Liner	Use a non-woven geotextile fabric with a flow rate of > 110 gal/min./sq. ft. (e.g., Geotex 350 or equivalent).	Apply only to the sides and directly above the underdrain. For horseshoe and certain types of underdrains, use an appropriate liner on bottom.
Choker Layer	Lay a 2 to 4 inch layer of sand over a #58 washed mesh.	2 inch layer of choker stone (typically #58 or larger) over the underdrain.
Storage Layer for Underdrain and Storm Storage Layer	1 inch stone should be double-washed, clean and free of all fines (e.g., VDOT #57 stone).	12 inches for the underdrain. 12 to 18 inches for the storm storage layer, if needed
Underdrains, Cleanouts, and Observation Wells	Use 6 inch rigid schedule 40 PVC pipe for micro-bioretention; with 3/8-inch perforations at 6 inches on center; position each underdrain on a 1% or 2% slope located at least more than 20 feet from the next pipe.	Lay the perforated pipe under the length of the bioretention cell, and install non-perforated pipe as needed to connect with the storm drain system. Install Ts and Ys as needed, depending on the underdrain configuration. Extend cleanout pipes to the surface with vented caps at the "Ts" and "Ys."
Plant Materials	Plant one tree per 250 square feet (15 feet on-center, minimum 1 inch caliper). Shrub a minimum of 30 inches high planted a minimum of 10 feet center. Plant ground cover plants at 12 to 18 inches on-center, with container-grown plants at 18 to 24 inches on-center, depending on the initial plant size and how large it will grow.	Establish plant materials as specified in the landscaping plan and the recommended planter only. In general, plant spacing must be sufficient to ensure the plant material achieves 80% cover in the proposed planting areas within a 3-year period. If seed mixes are used, they should be from a qualified supplier, should be appropriate for stormwater basin applications, and should consist of native species (unless the seeding is to establish maintained turf).

BIORETENTION FILTER NOTES:

1. THE CONTRACTOR SHALL COMPLY WITH ALL BMP SPECIFICATIONS OUTLINED IN THE VIRGINIA DEQ STORMWATER DESIGN SPECIFICATION NO. 9, DRAFT VERSION 2.0, PUBLISHED JANUARY 1, 2013.
2. THE CONTRACTOR SHALL FOLLOW THE BMP CONSTRUCTION SEQUENCE SPECIFIED IN VA DEQ SPEC. NO. 9, DRAFT VERSION 2.0, SECTION 8 (PAGES 37-39).
3. A SOIL SCIENTIST CERTIFICATION SHALL BE PROVIDED BY CONTRACTOR WHICH CERTIFIES TO THE CONTENT AND PERFORMANCE OF THE SOIL MEDIA PER VA DEQ SPEC. NO. 9, DRAFT VERSION 2.0, SECTION 6.6 (PAGES 24-29).
4. UPON INSTALLATION, A SOIL SCIENTIST CERTIFICATION SHALL BE PROVIDED BY THE CONTRACTOR WHICH CERTIFIES TO THE COMPACTION AND OTHER INSTALLATION FACTORS THAT AFFECT THE SOIL MEDIA PERFORMANCE AS OUTLINED IN VA DEQ SPEC. NO. 9, DRAFT VERSION 2.0.
5. TO ENSURE PROPER FUNCTIONALITY AND EXTEND THE LONGEVITY OF THE BMP DEVICES, THE BMP DEVICES SHALL BE REGULARLY MAINTAINED PER THE MAINTENANCE SCHEDULES LISTED BELOW. THE OWNER SHALL BE RESPONSIBLE FOR ALL MAINTENANCE ACTIVITIES.
6. THE BIORETENTION MATERIAL SPECIFICATIONS (TABLE 9.7) BELOW SHALL BE USED FOR INFORMATION ONLY FOR THE MATERIALS TO BE UTILIZED IN THE CONSTRUCTION OF THE BIORETENTION FILTER. THE CONTRACTOR SHALL ACTUALLY INSTALL ONLY THE MATERIALS CALLED OUT ON THIS PLAN (WHERE PROVIDED) OR OTHERWISE AS INDICATED IN THE VA DEQ SPEC. NO. 9. THE CONTRACTOR SHALL ALSO PROCURE ALL BMP MATERIALS FROM A CERTIFIED MANUFACTURER. SEE PLANTING PLAN FOR PLANTING MATERIALS.

RIPRAP PROTECTION COMPUTATIONS

OUTLET PROTECTION - MINIMUM DIMENSIONS



STR. #	TAILWATER CONDITION	PIPE SPAN (Do)	DISCHARGE (Q ₁₀)	VELOCITY (V ₁₀)	APRON LENGTH (La)	APRON WIDTH UP STREAM (SDo)	APRON WIDTH DOWNS TREAM (W)	VDOT CLASS	D50	RIP RAP THICKNESS FEET
		INCHES	CFS	FPS	FEET	FEET	FEET		FEET	
A	1	24	1.72	4.67	6	6	12	I	1.1	2.5

COMPUTATIONS PER FSM 5 220 & VESCH STANDARD 3.18

MAINTENANCE ACTIVITIES AND SCHEDULE


BIORETENTION FILTER (VA DEQ SPEC. 9, DRAFT VERSION 2.0, JANUARY 1, 2013)

Maintenance Tasks	Frequency
• Mowing of grass filter strips and bioretention turf cover	At least 4 times a year
• Soil weeding, erosion repair, fresh removal, and mulch raking	Twice during growing season
• Add groundcover planting to maintain desired vegetation density	As needed
• Remove invasive plants using recommended control methods	
• Clarifies the contributing drainage area to prevent erosion	
• Spring inspection and cleanup	Annually
• Supplement mulch to maintain a 3 inch layer	
• Prune trees and shrubs	
• Remove sediment in pre-treatment cells and inflow points	Once every 2 to 3 years
• Replace the mulch layer	Every 3 years

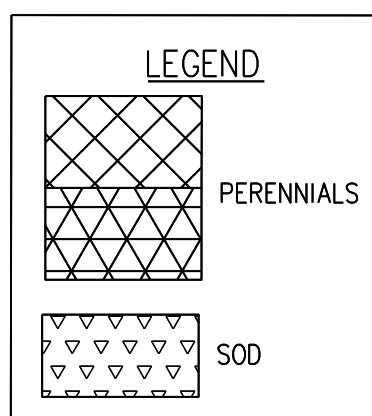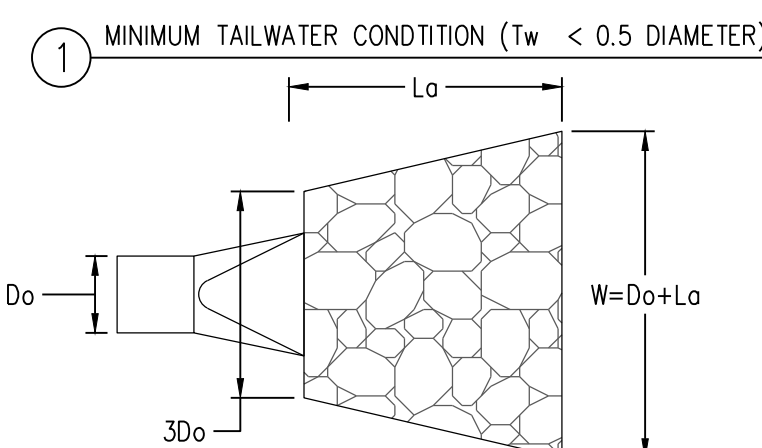

BIORETENTION AREA PLANT LIST						
BIORETENTION PLANTING TEMPLATE: HERBACEOUS MEADOW						
Qty.	Key	Botanical Name	Common Name	Size	Type	Remarks
		Perennials				Plant perennials in random pattern, interspersed with each other in areas shown on plan
175	CP	<i>Carex pensylvanica</i>	Pennsylvania Sedge	2 qt.	Cont.	18" o.c.; Mature height 0.5-1'
113	EF	<i>Eupatorium dubium</i> 'Baby Joe'	Baby Joe Dwarf Joe Pye Weed	2 qt.	Cont.	Purple-pink flowers; 18" o.c.; Mature height 2-3'
175	MD	<i>Momarda didyma</i> 'Fireball'	Fireball Bee Balm	2 qt.	Cont.	Red flowers, spring; 18" o.c.; Mature height 1-2'
113	PA	<i>Panicum virgatum</i> 'Cape Breeze'	Cape Breeze Switchgrass	2 qt.	Cont.	18" o.c.; Mature height 2-3'
		Sod				
200	SY	SOD Grass Sod	Tall Fescue/Kentucky Blue Grass Blend			

Note: Dwarf cultivars have been chosen to minimize height and avoid visibility issues at the intersections

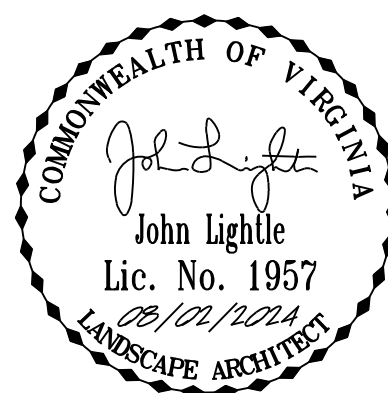

NOTES & DETAILS AND LANDSCAPE PLAN
AND DRAINAGE IMPROVEMENT PLAN
GLYNDON STREET, N.E.
TOWN OF VIENNA
FAIRFAX COUNTY, VIRGINIA

C.I. = 2' DATE: AUG. 2018

SCALE: AS SHOWN

SHEET
15
OF
15

FILE No.
PP-2156